



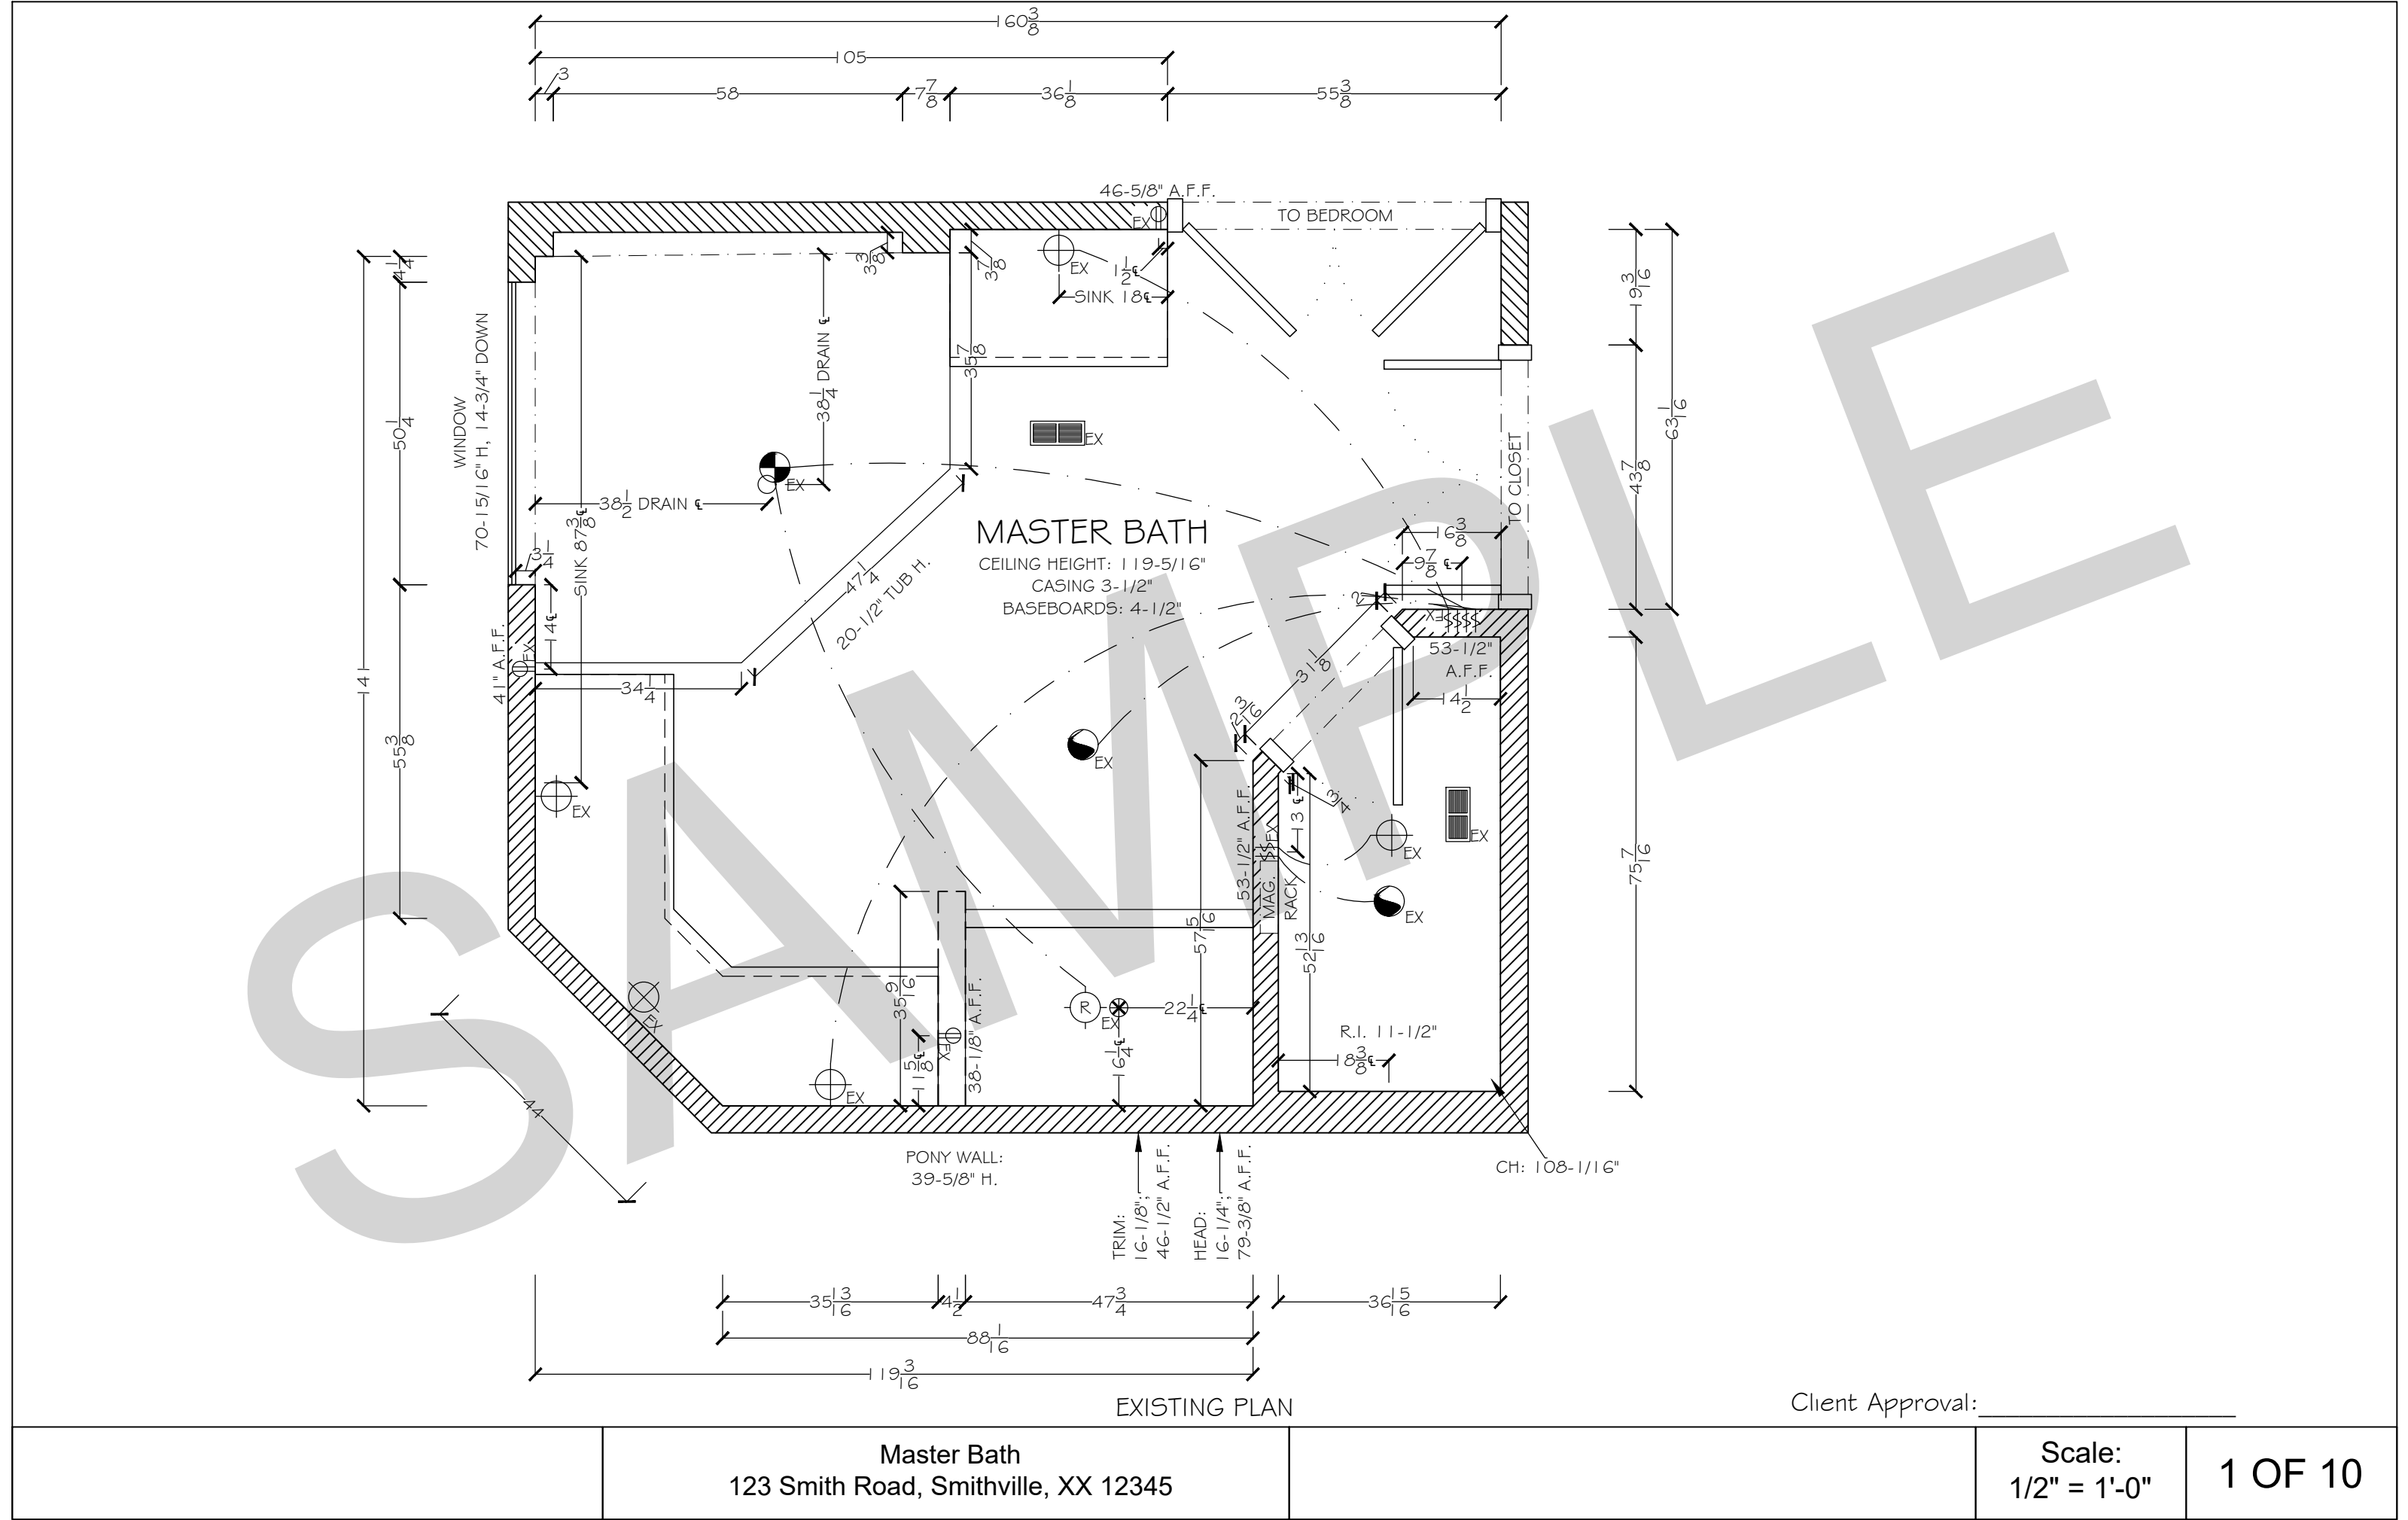


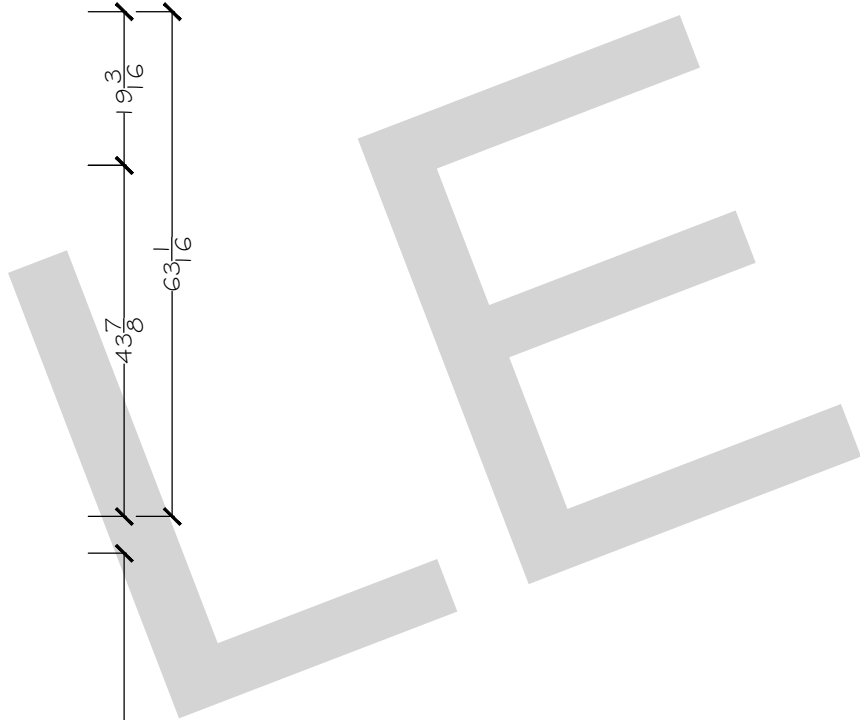

DEMO LEGEND


- | | |
|---|----------------------------|
|  | = EXISTING |
|  | = DEMO WALLS/WINDOWS/DOORS |
|  | = NEW WALLS/WINDOWS/DOORS |
|  | = NEW BEAM |

Client Approval: _____

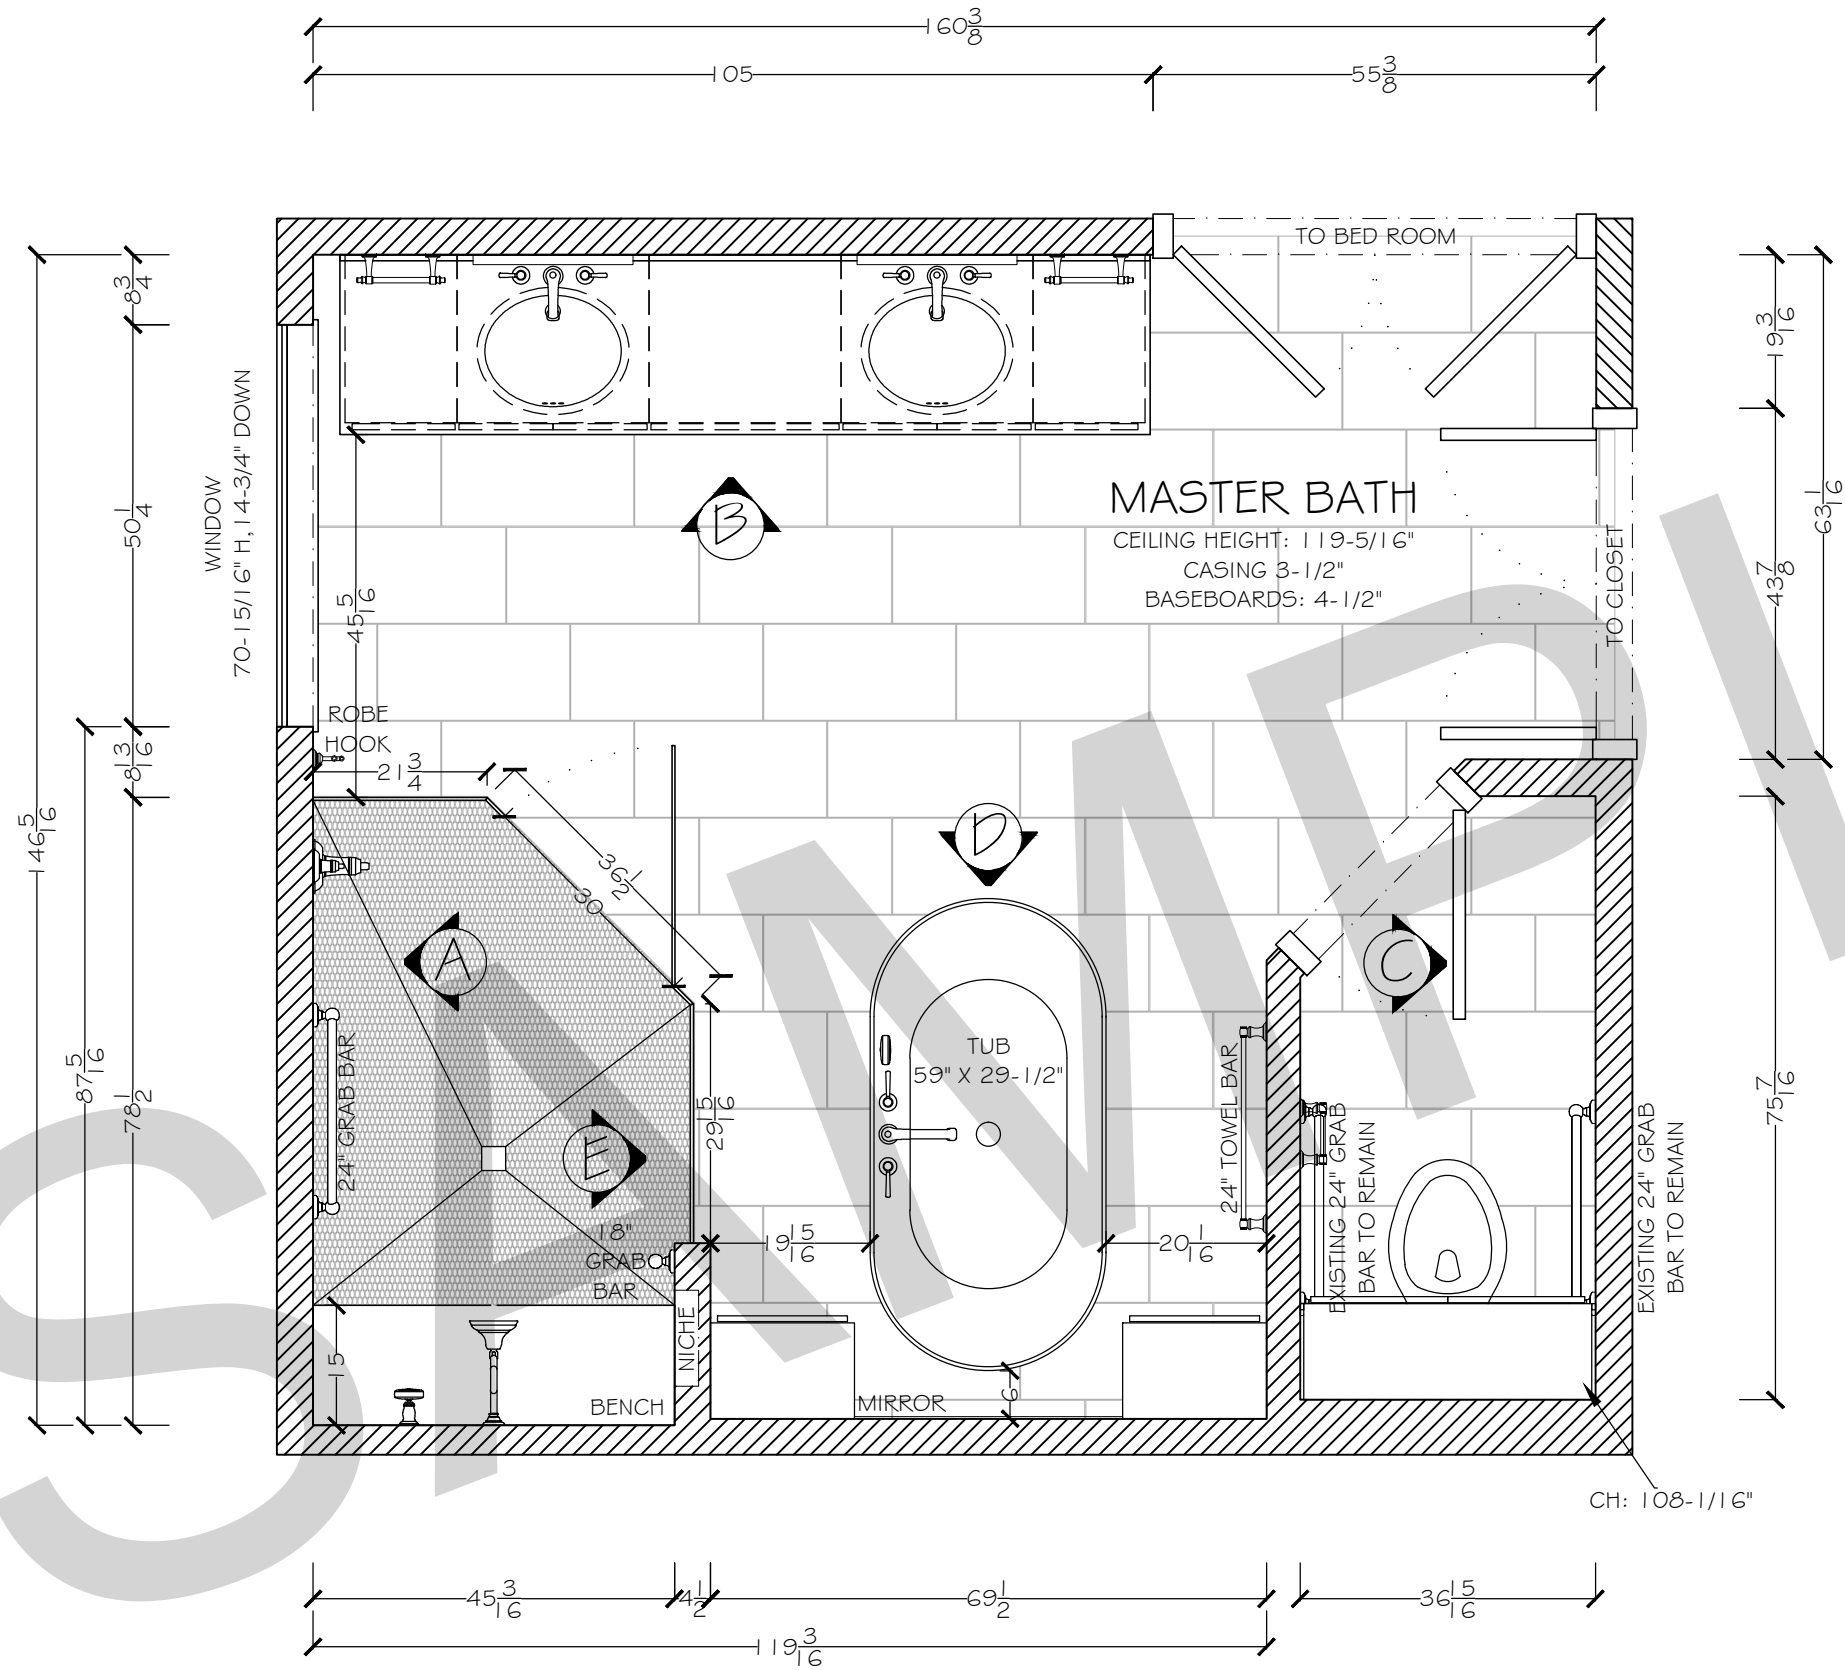

NEW PLAN

Client Approval: _____

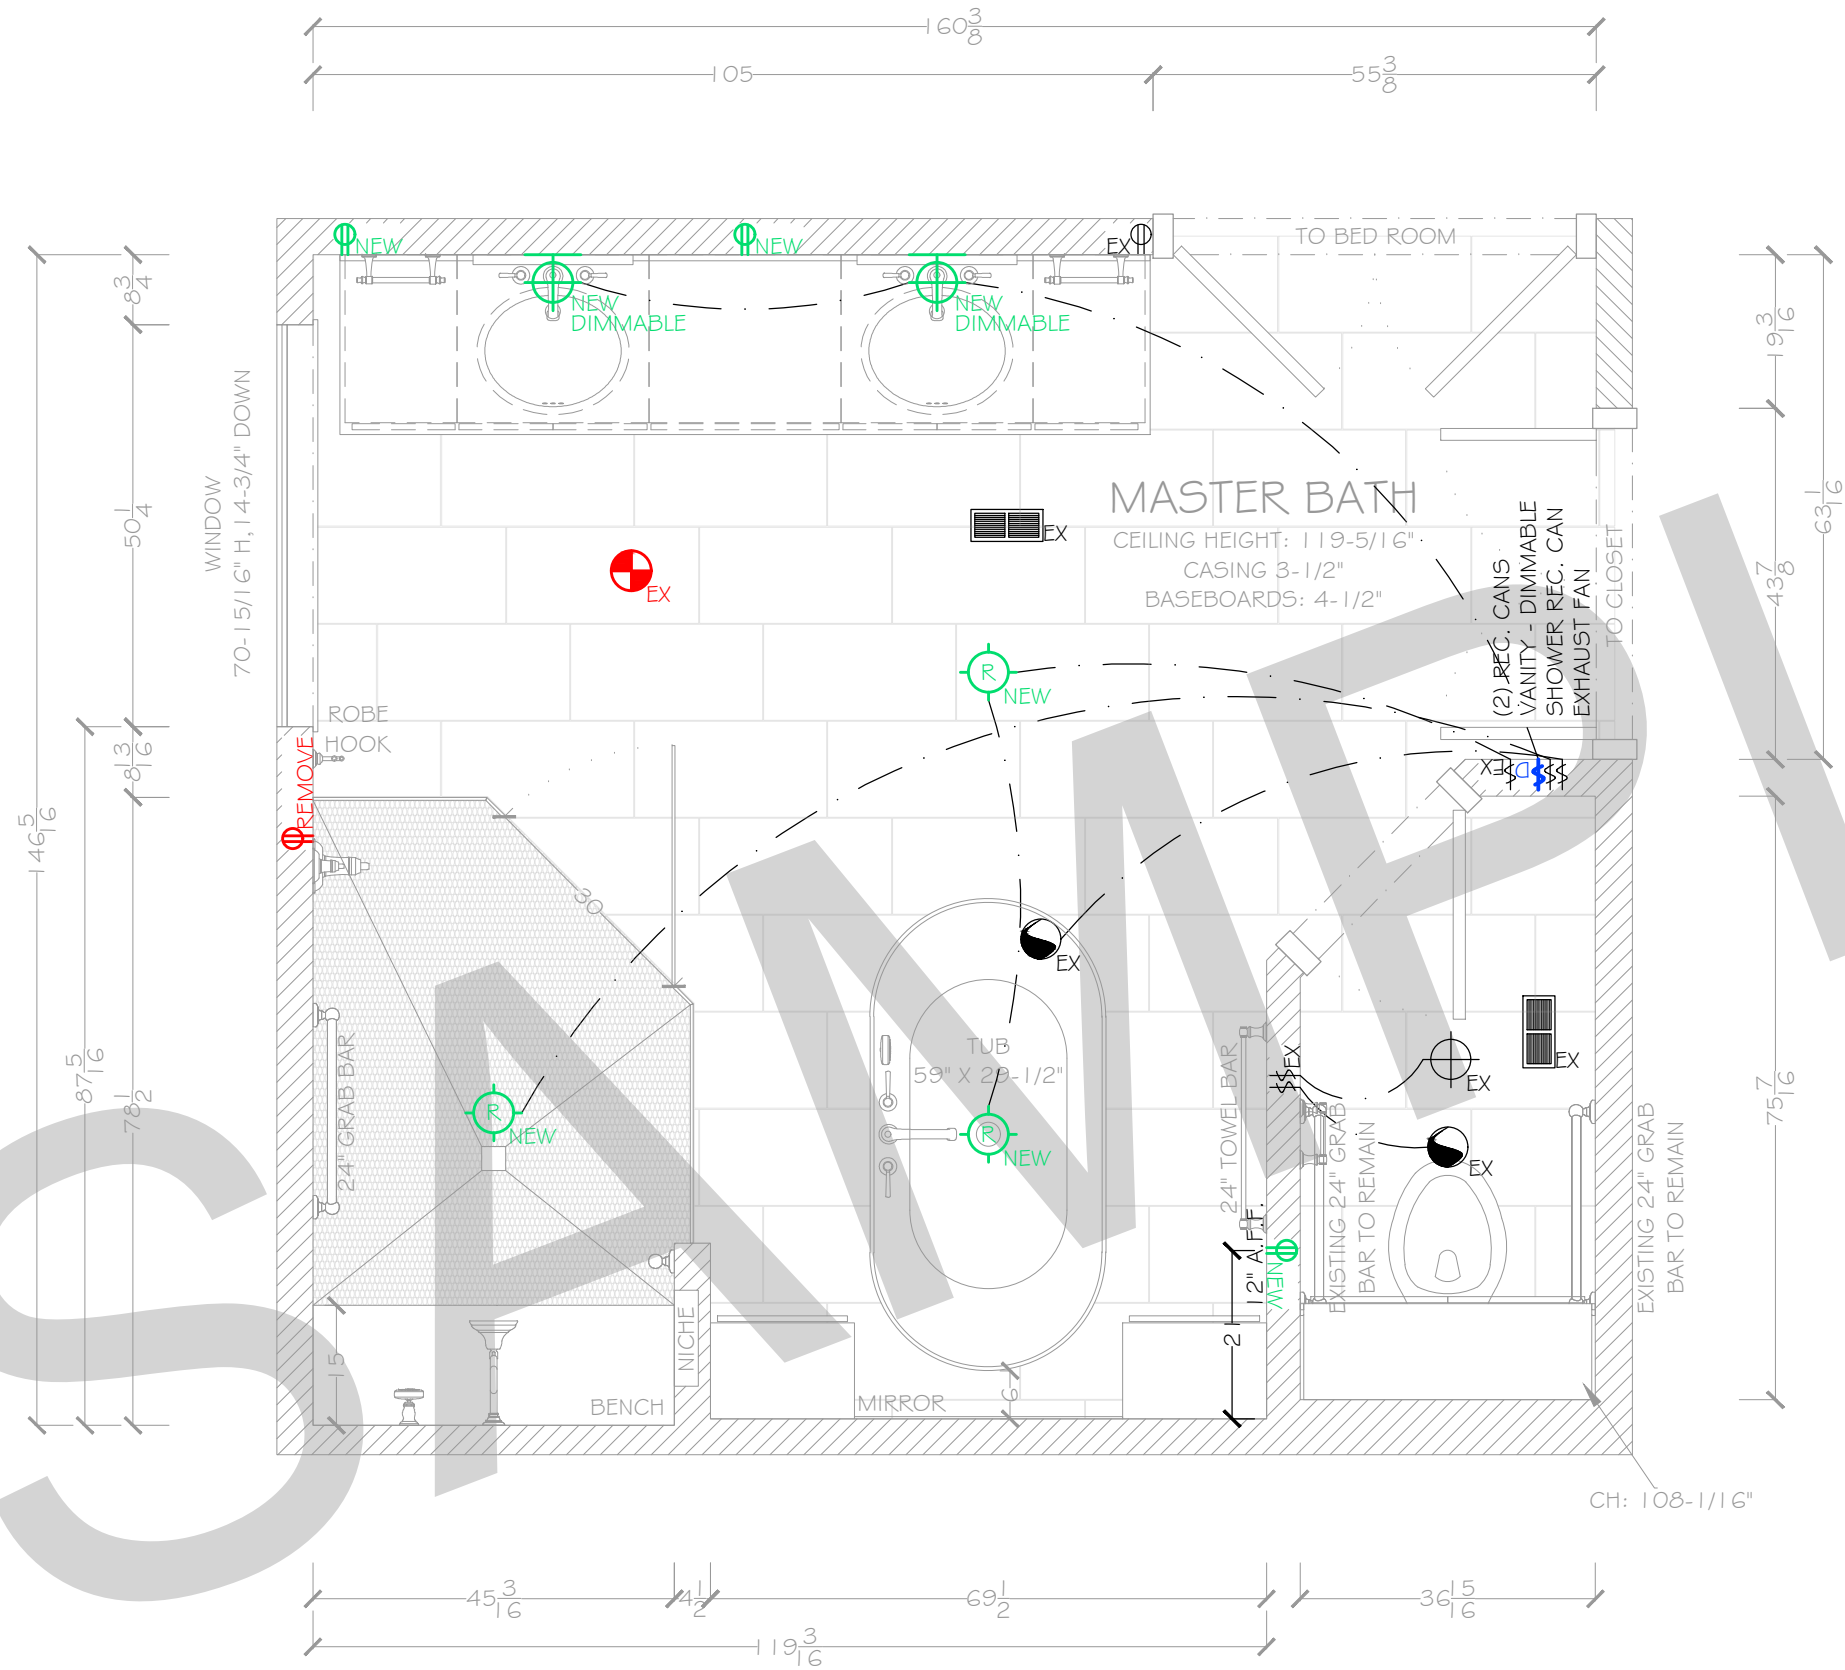



ELECTRICAL LEGEND	
	= EXISTING ELECTRICAL/LIGHTING TO REMAIN AS-IS
	= NEW ELECTRICAL/LIGHTING TO REPLACE EXISTING ELECTRICAL/LIGHTING IN EXISTING LOCATION
	= NEW ELECTRICAL/LIGHTING IN NEW LOCATION
	= EXISTING ELECTRICAL/LIGHTING TO REMOVE

ELECTRICAL LEGEND	
EX	EXISTING OUTLET, SWITCH, ETC.
	110 V DUPLEX OUTLET
\$	SINGLE POLE SWITCH
\$D	SINGLE POLE SWITCH W/DIMMER
	RECESSED CAN FIXTURE
	CEILING MOUNT FIXTURE
	WALL MOUNT FIXTURE
	PENDANT FIXTURE
	EXHAUST FAN
	HEAT REGISTER

ELECTRICAL PLAN


Client Approval: _____




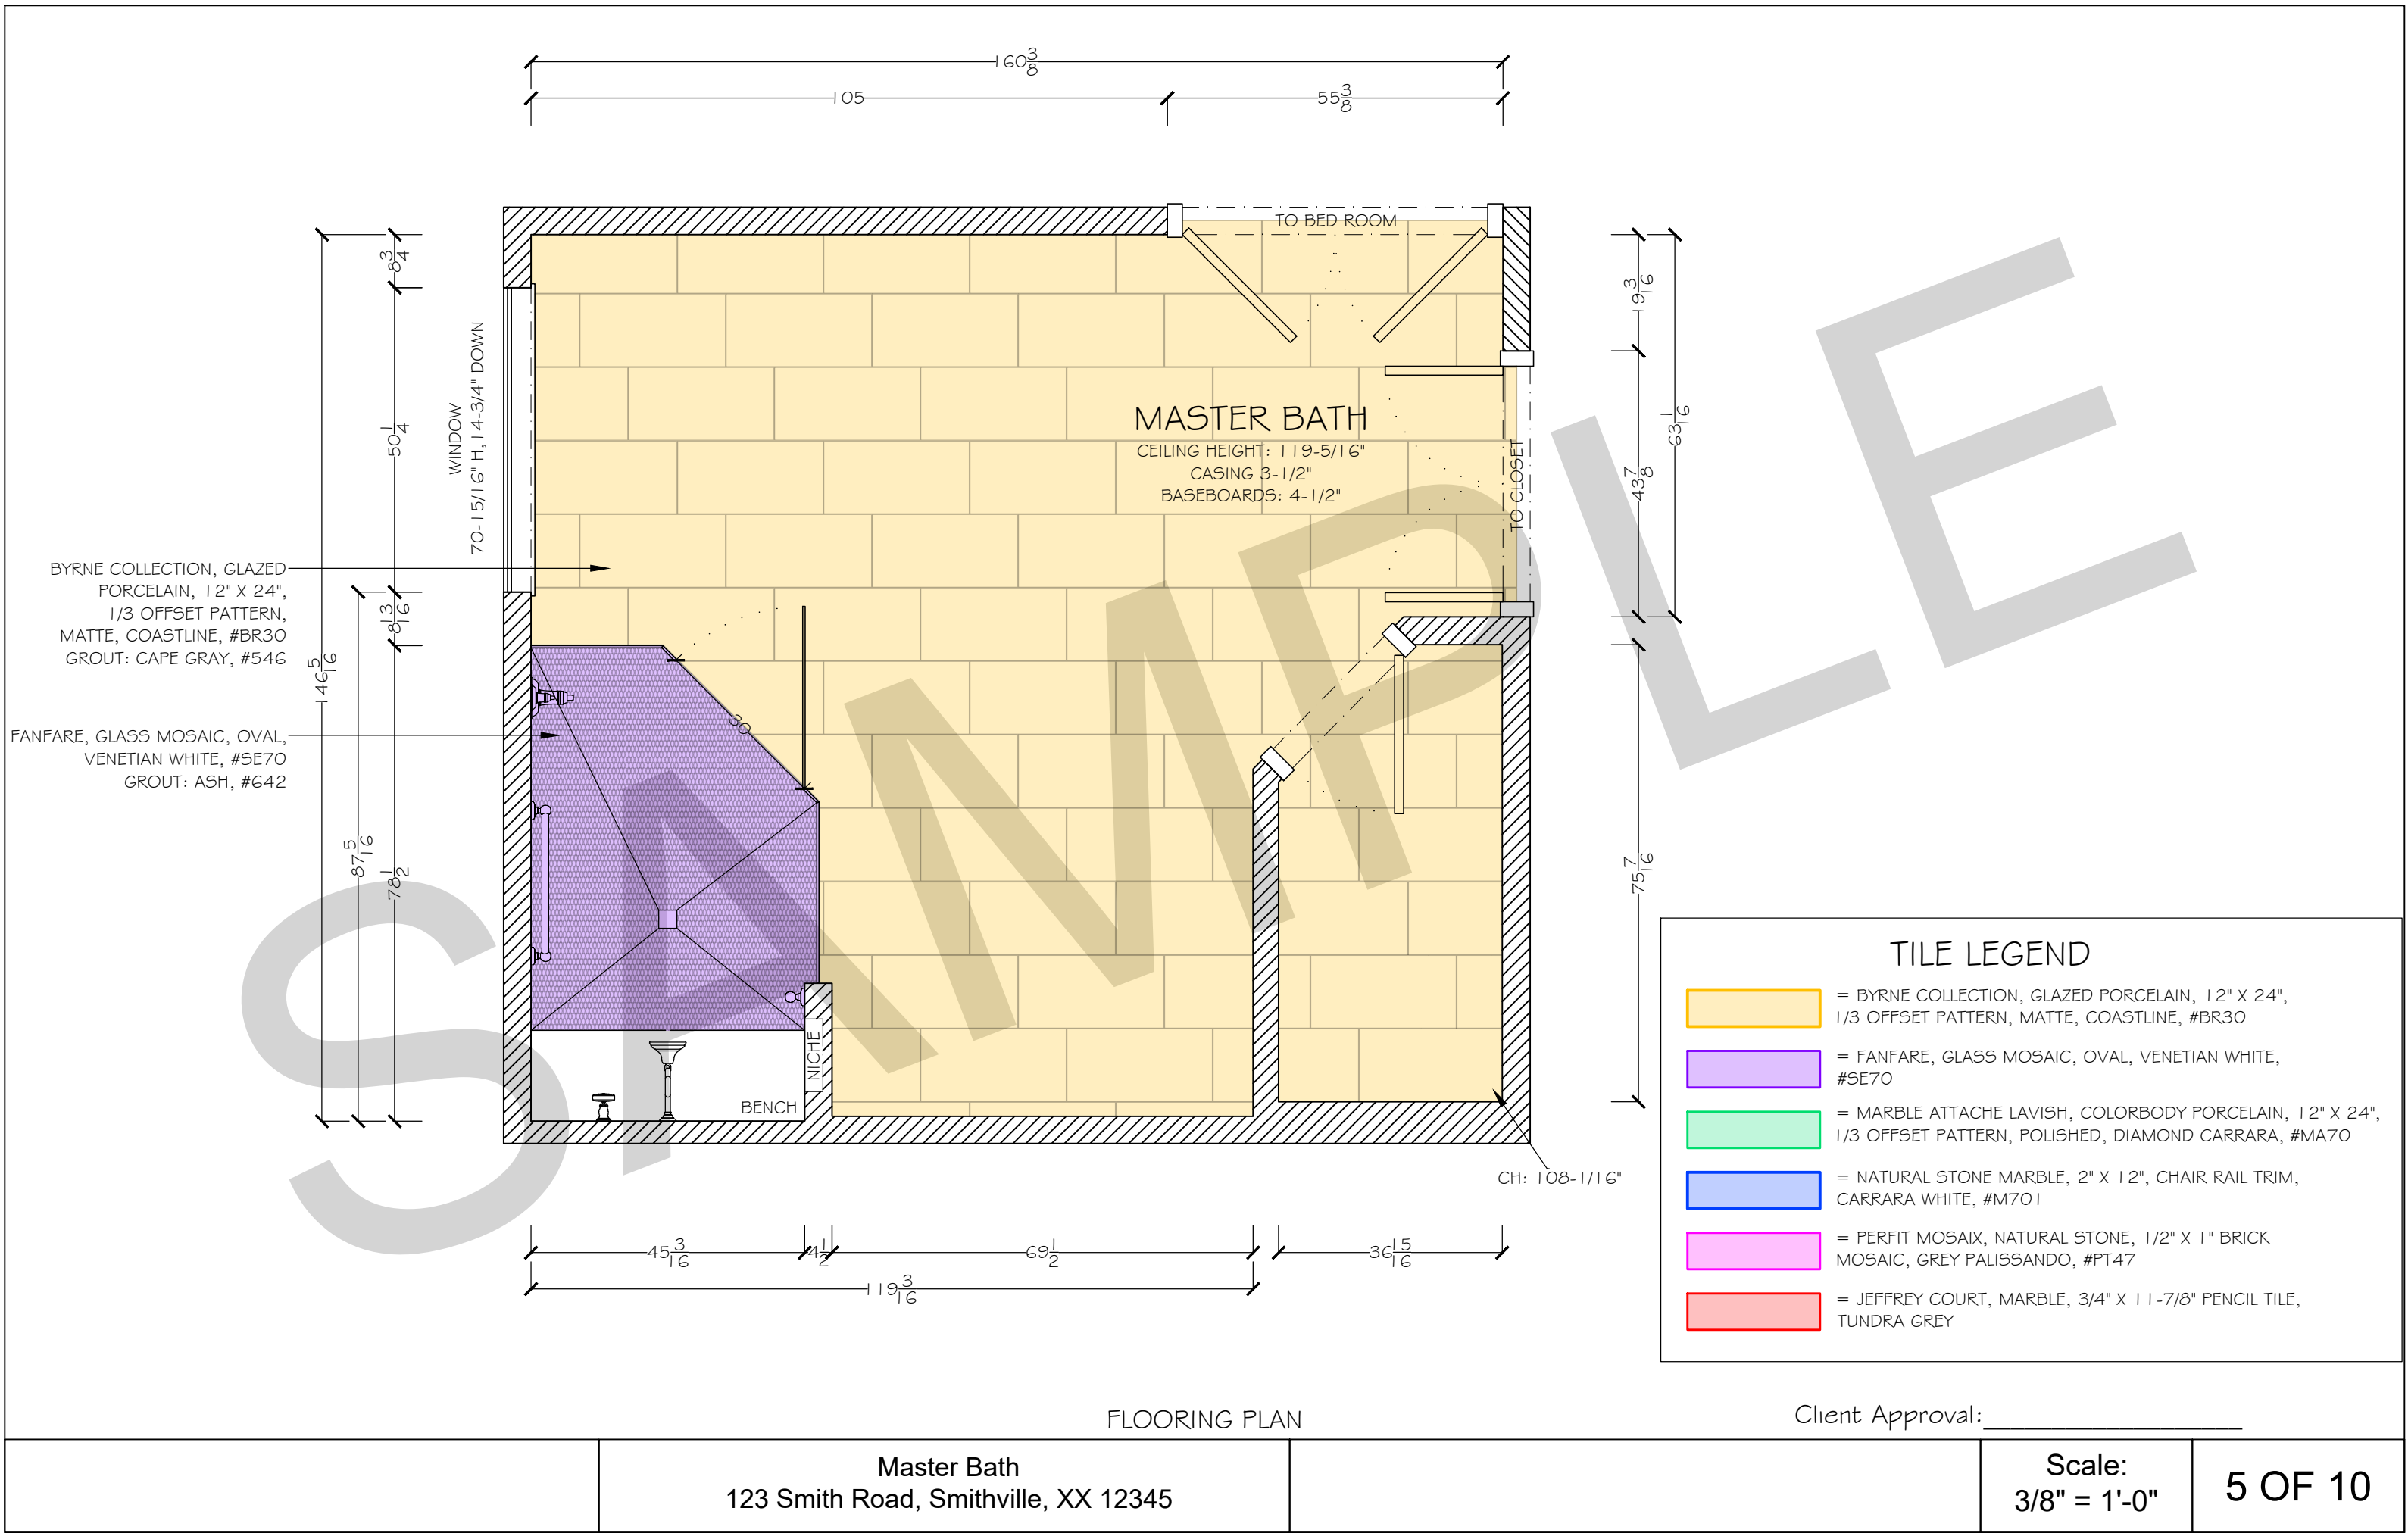


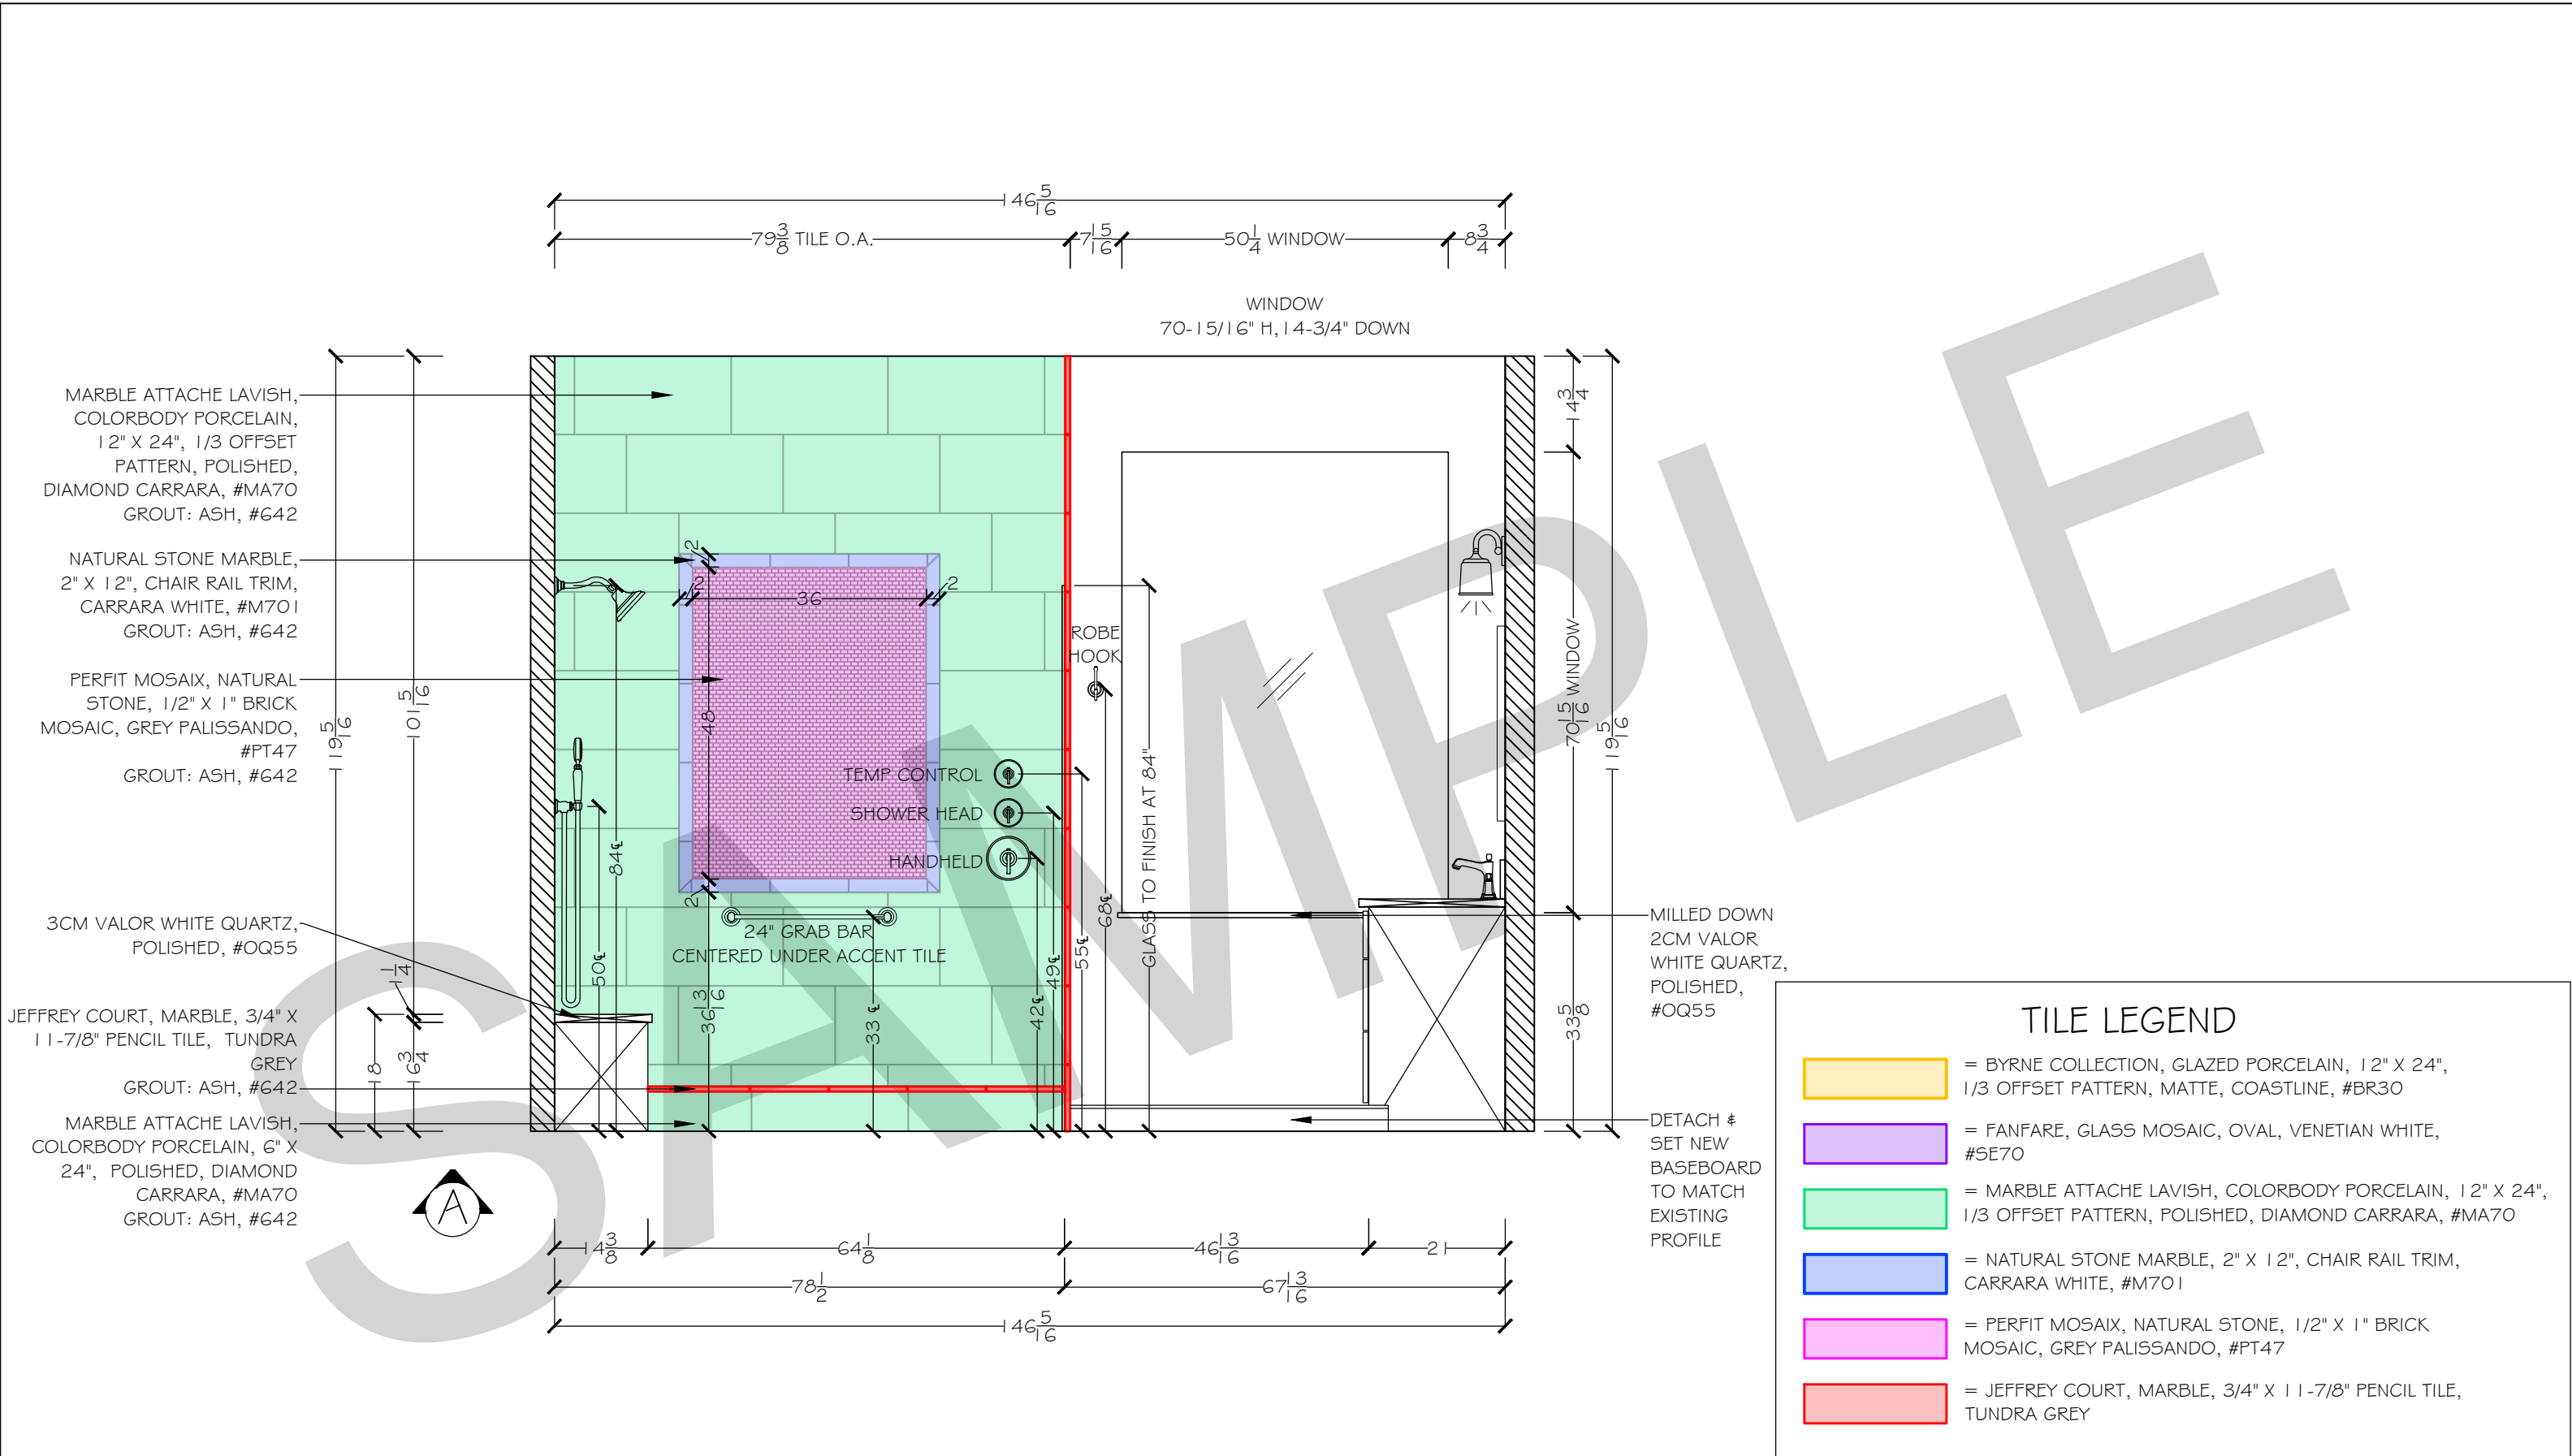

ELEVATION

Client Approval: _____

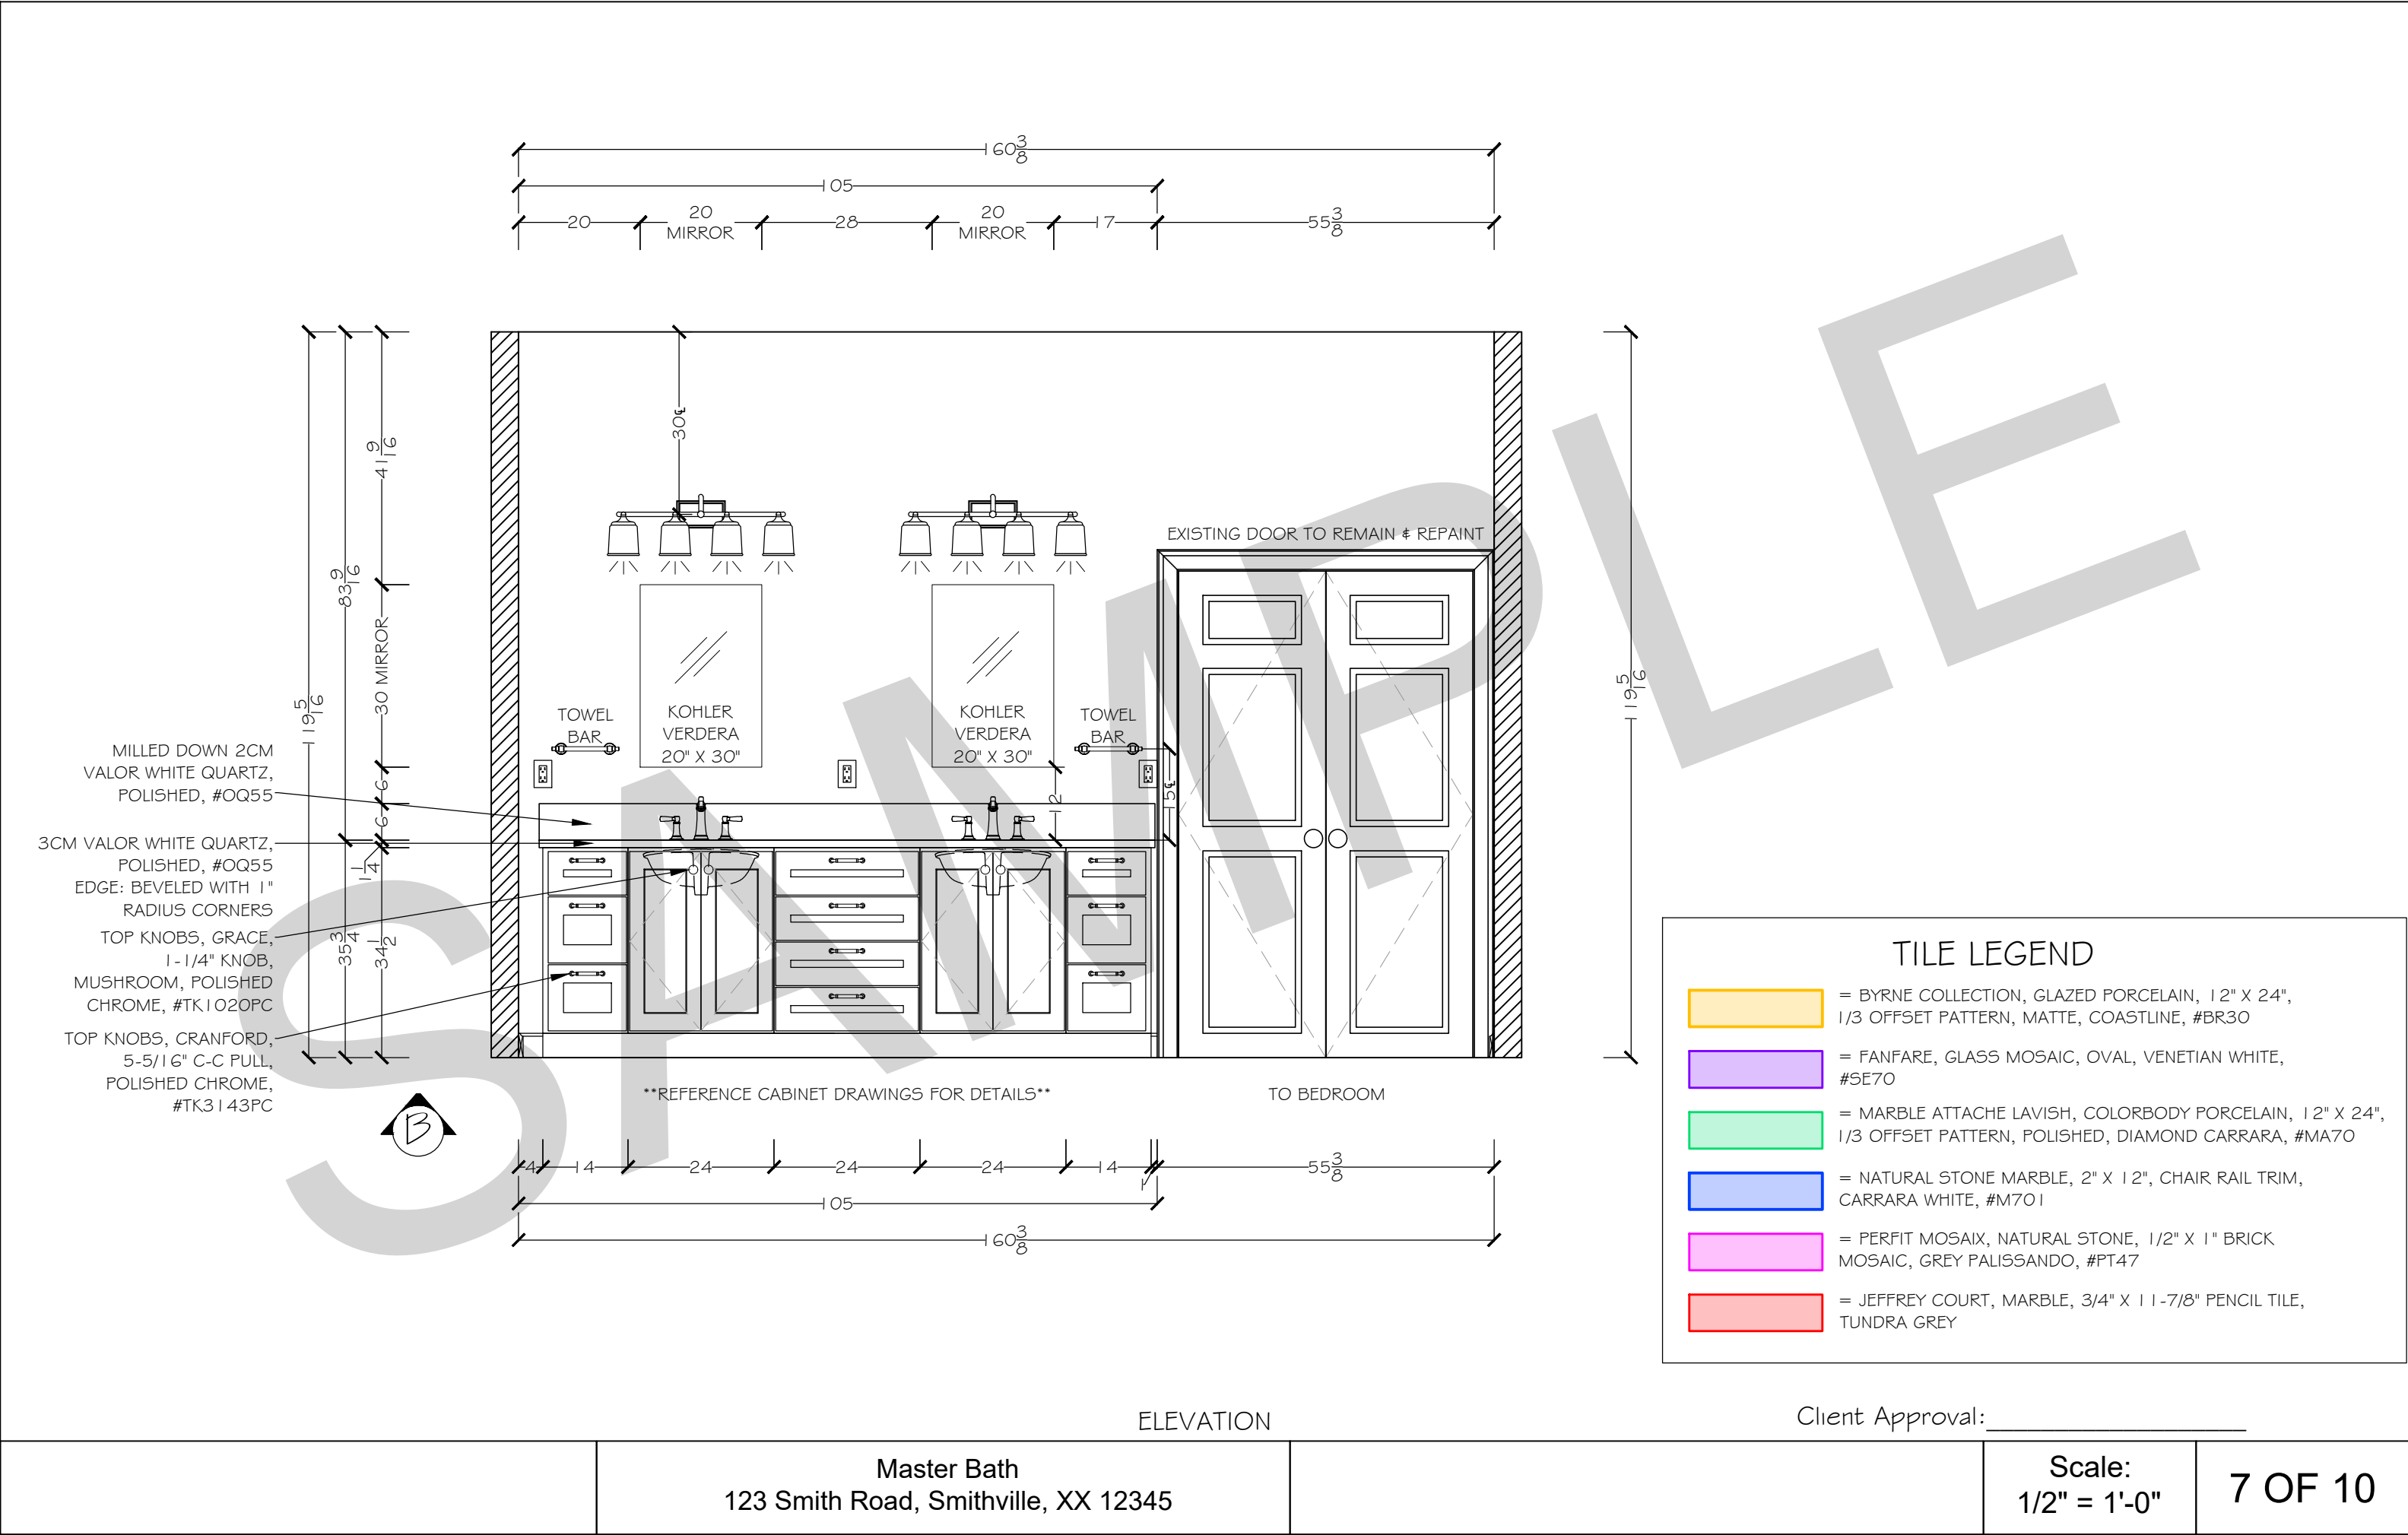

 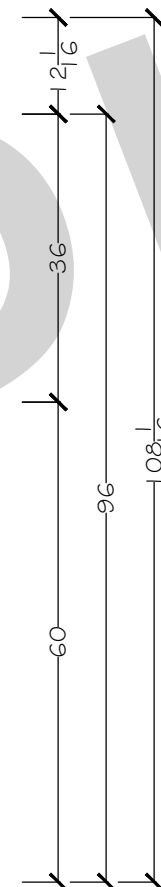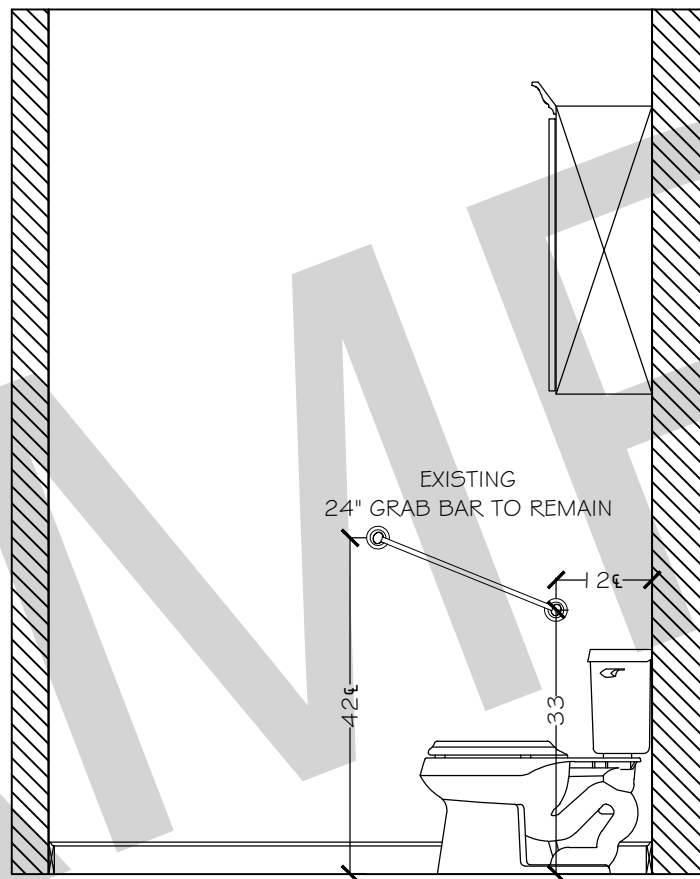 

ELEVATIONS

Client Approval: _____

Master Bath
123 Smith Road, Smithville, XX 12345

Scale:
1/2" = 1'-0"

8 OF 10

