


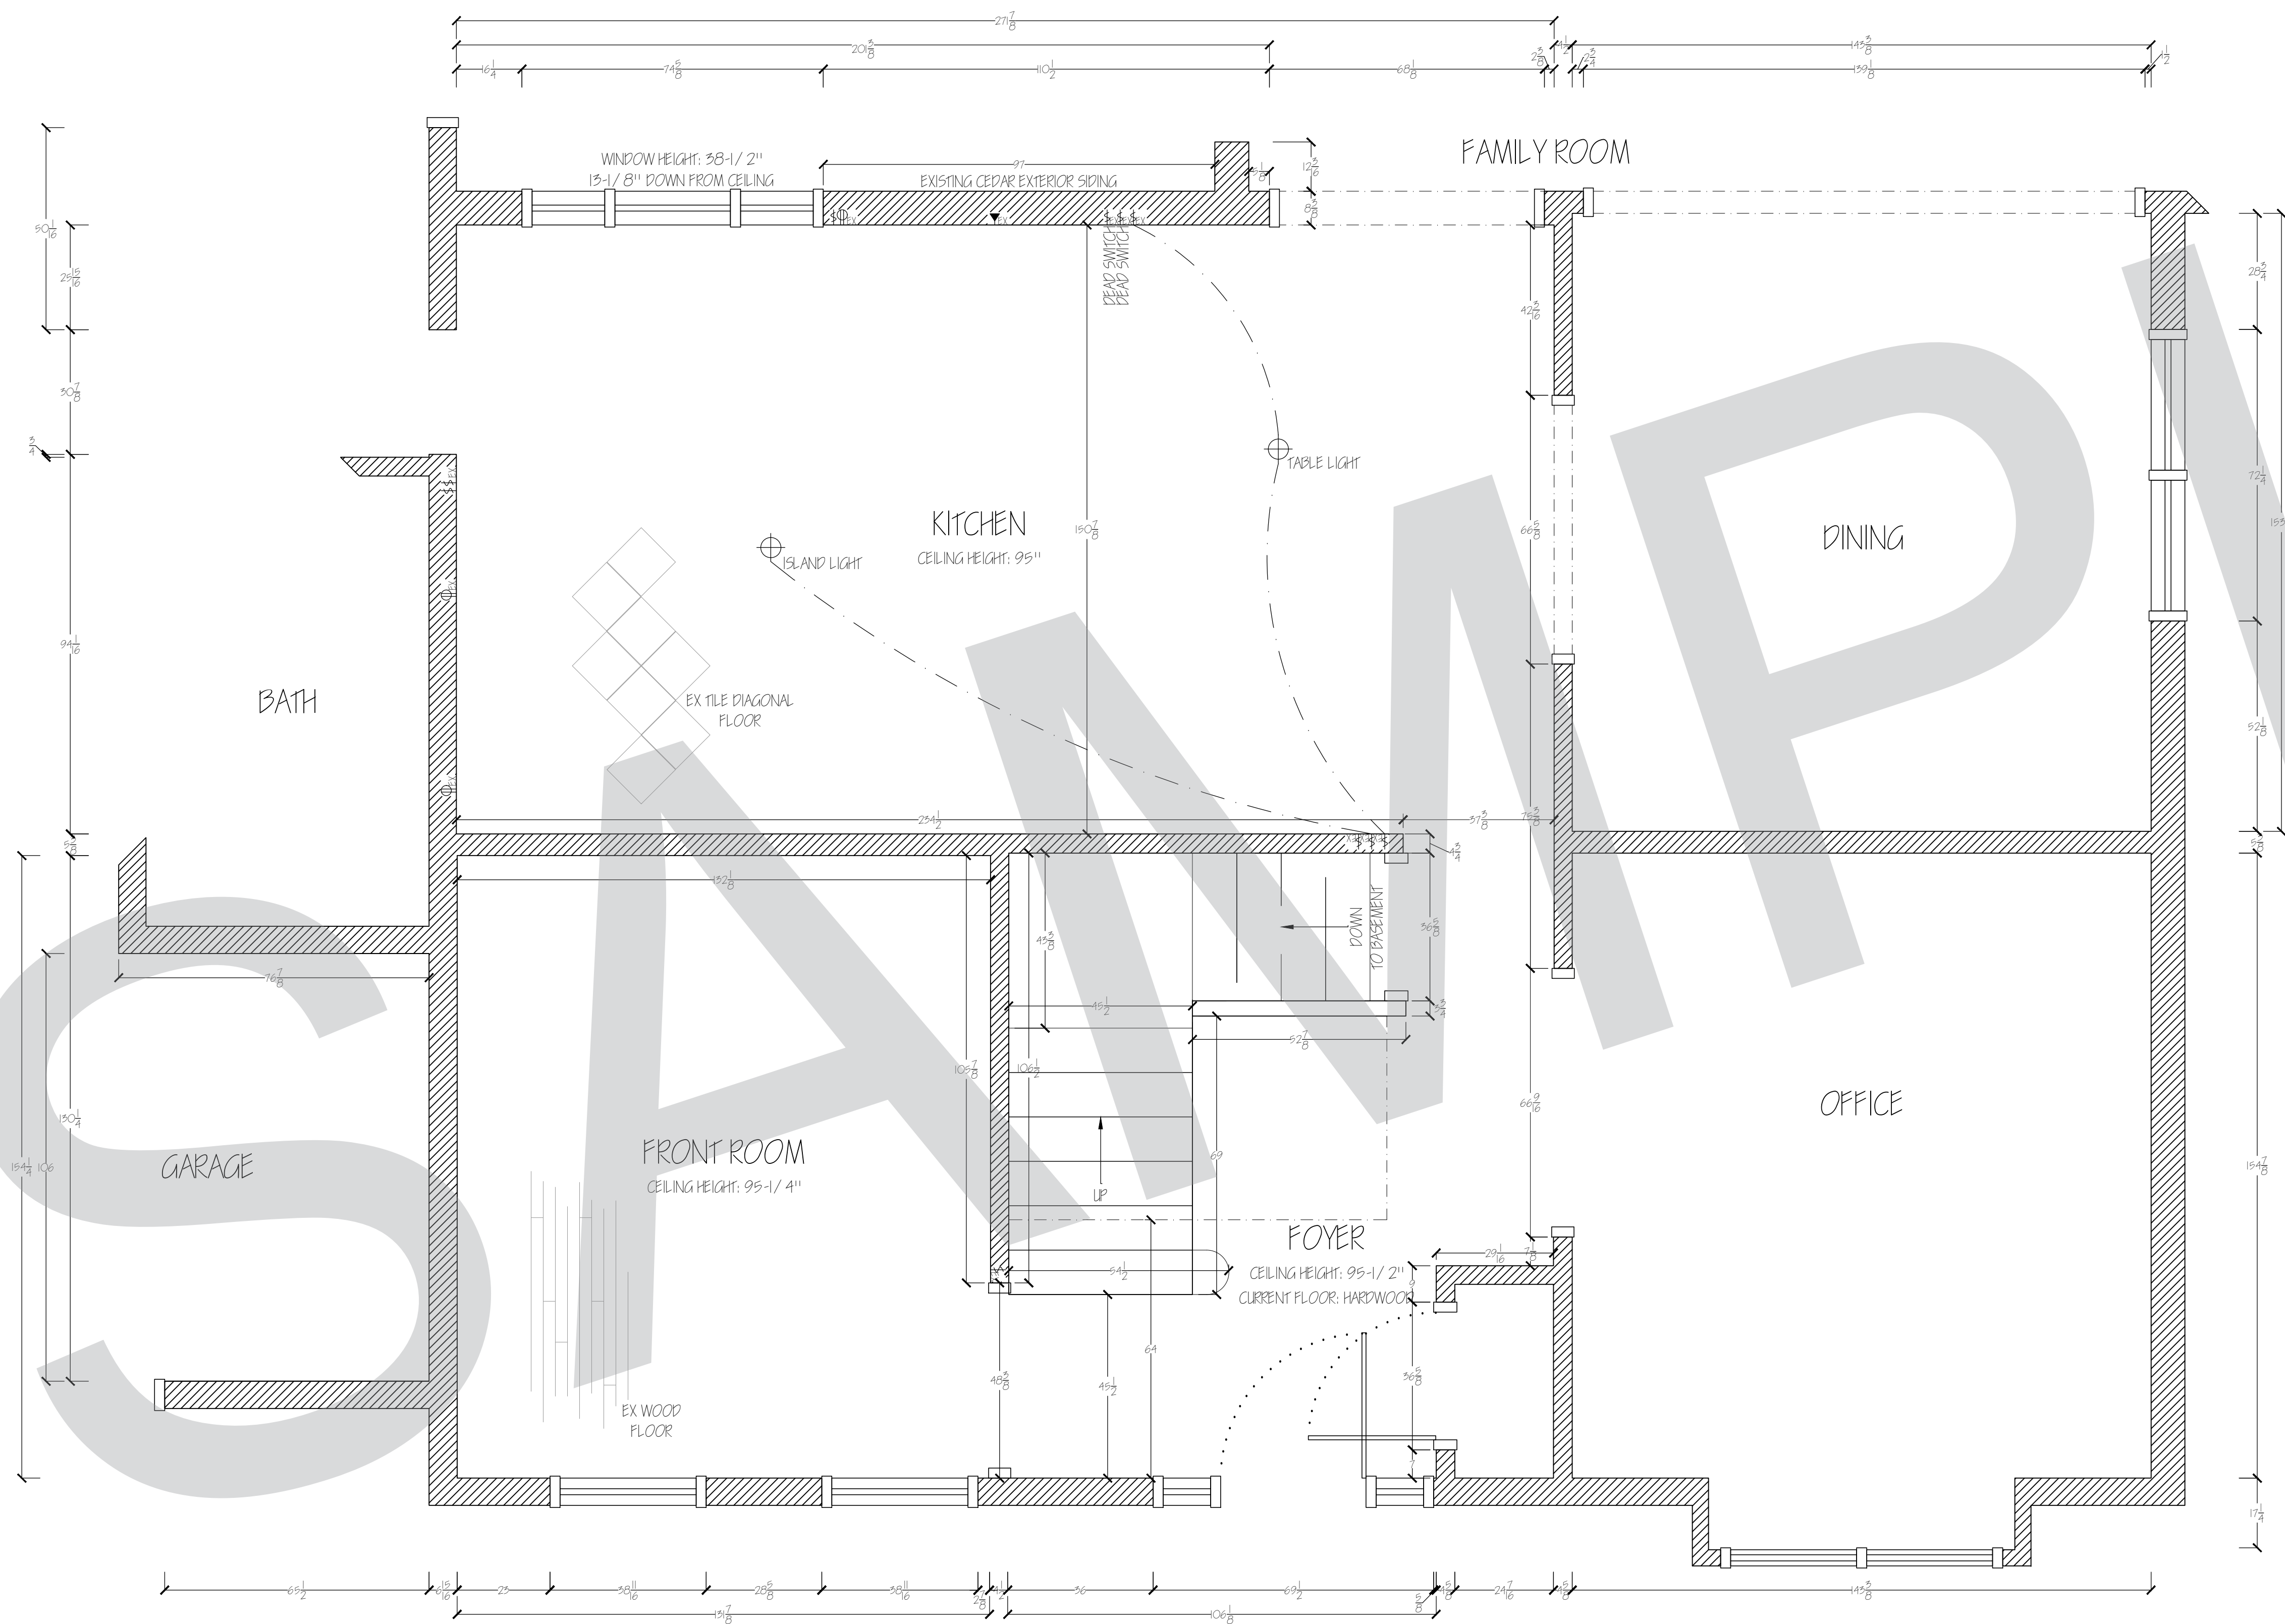

KITCHEN ELECTRICAL SPECIFICATIONS	
EX	EXISTING OUTLET, SWITCH, ETC.
⌀	110 V DUPLEX OUTLET
⌀GFI	GROUND FAULT DUPLEX OUTLET
⌀C	DUPLEX OUTLET ABOVE COUNTER
⌀WP	WEATHER PROOF DUPLEX OUTLET
⌀H	HALF-SWITCHED DUPLEX OUTLET
⌀F	DUPLEX OUTLET IN FLOOR
⌀M	110 V MICROWAVE
⌀R	110 V REFRIDGERATOR
⌀DW	110 V DISHWASHER DIR. WIRE WHIP
⌀CT	110 V GAS COOKTOP DIR. WIRE WHIP
⌀H	110 V HOOD / VENT DIR. WIRE WHIP
⌀D	110 V DISPOSAL DIR. WIRE WHIP
⌀C	110 V COMPACTOR DIR. WIRE WHIP
⌀R	220 V RANGE OUTLET
⌀WO	220 V WALL OVEN
⌀W	220 V CLOTHES WASHER OUTLET
⌀D	220 V CLOTHES DRYER OUTLET
⌀WP	110 V WARMING DRAWER
⌀	110 V SINGLE POLE OUTLET
⊕	GAS PIPE INLET
↑	WATER LINE
⌞	SINGLE POLE SWITCH
⌞3	3-WAY SWITCH
⌞4	4-WAY SWITCH
⌞S	SINGLE POLE SWITCH W/ DIMMER
⌞3D	3-WAY SWITCH W/ DIMMER
☎	TELEPHONE OUTLET
☎	INTERCOM SYSTEM
⌚	TELEVISION CABLE
⊙	RECESSED CAN FIXTURE
⊙WP	RECESSED CEILING VAPOR LIGHT
⊙	CEILING MOUNT FIXTURE
⊙	WALL MOUNT FIXTURE
⊙	PENDANT FIXTURE
⌞	ABOVE CABINET LIGHTING
⌞	BELOW CABINET LIGHTING
⌞	TRACK LIGHTING
⊙	SMOKE DETECTOR
⊙	ROUGH-IN FOR CEILING FAN
⊙	ROUGH-IN FOR CEILING FAN W/ LIGHT
⊙	HEAT REGISTER


WALL LEGEND	
	EXISTING WALLS TO REMAIN
	EXISTING WALLS TO DEMOLISH
	NEW WALLS TO BE CONSTRUCTED


Nicole Anthony
DESIGNS
5015 ADDISON CIRCLE, SUITE 414, ADDISON, TX 75001


ORIGINAL DATE:	00.00.00
REVISION DATE:	00.00.00
JOB NUMBER:	000000

PROJECT:
SAMPLE WORK
123 SMITH ROAD
SMITHVILLE, XX 12345

DRAWING:	EXISTING KITCHEN PLAN
LAYOUT:	A
SCALE:	1/2" = 1'-0"

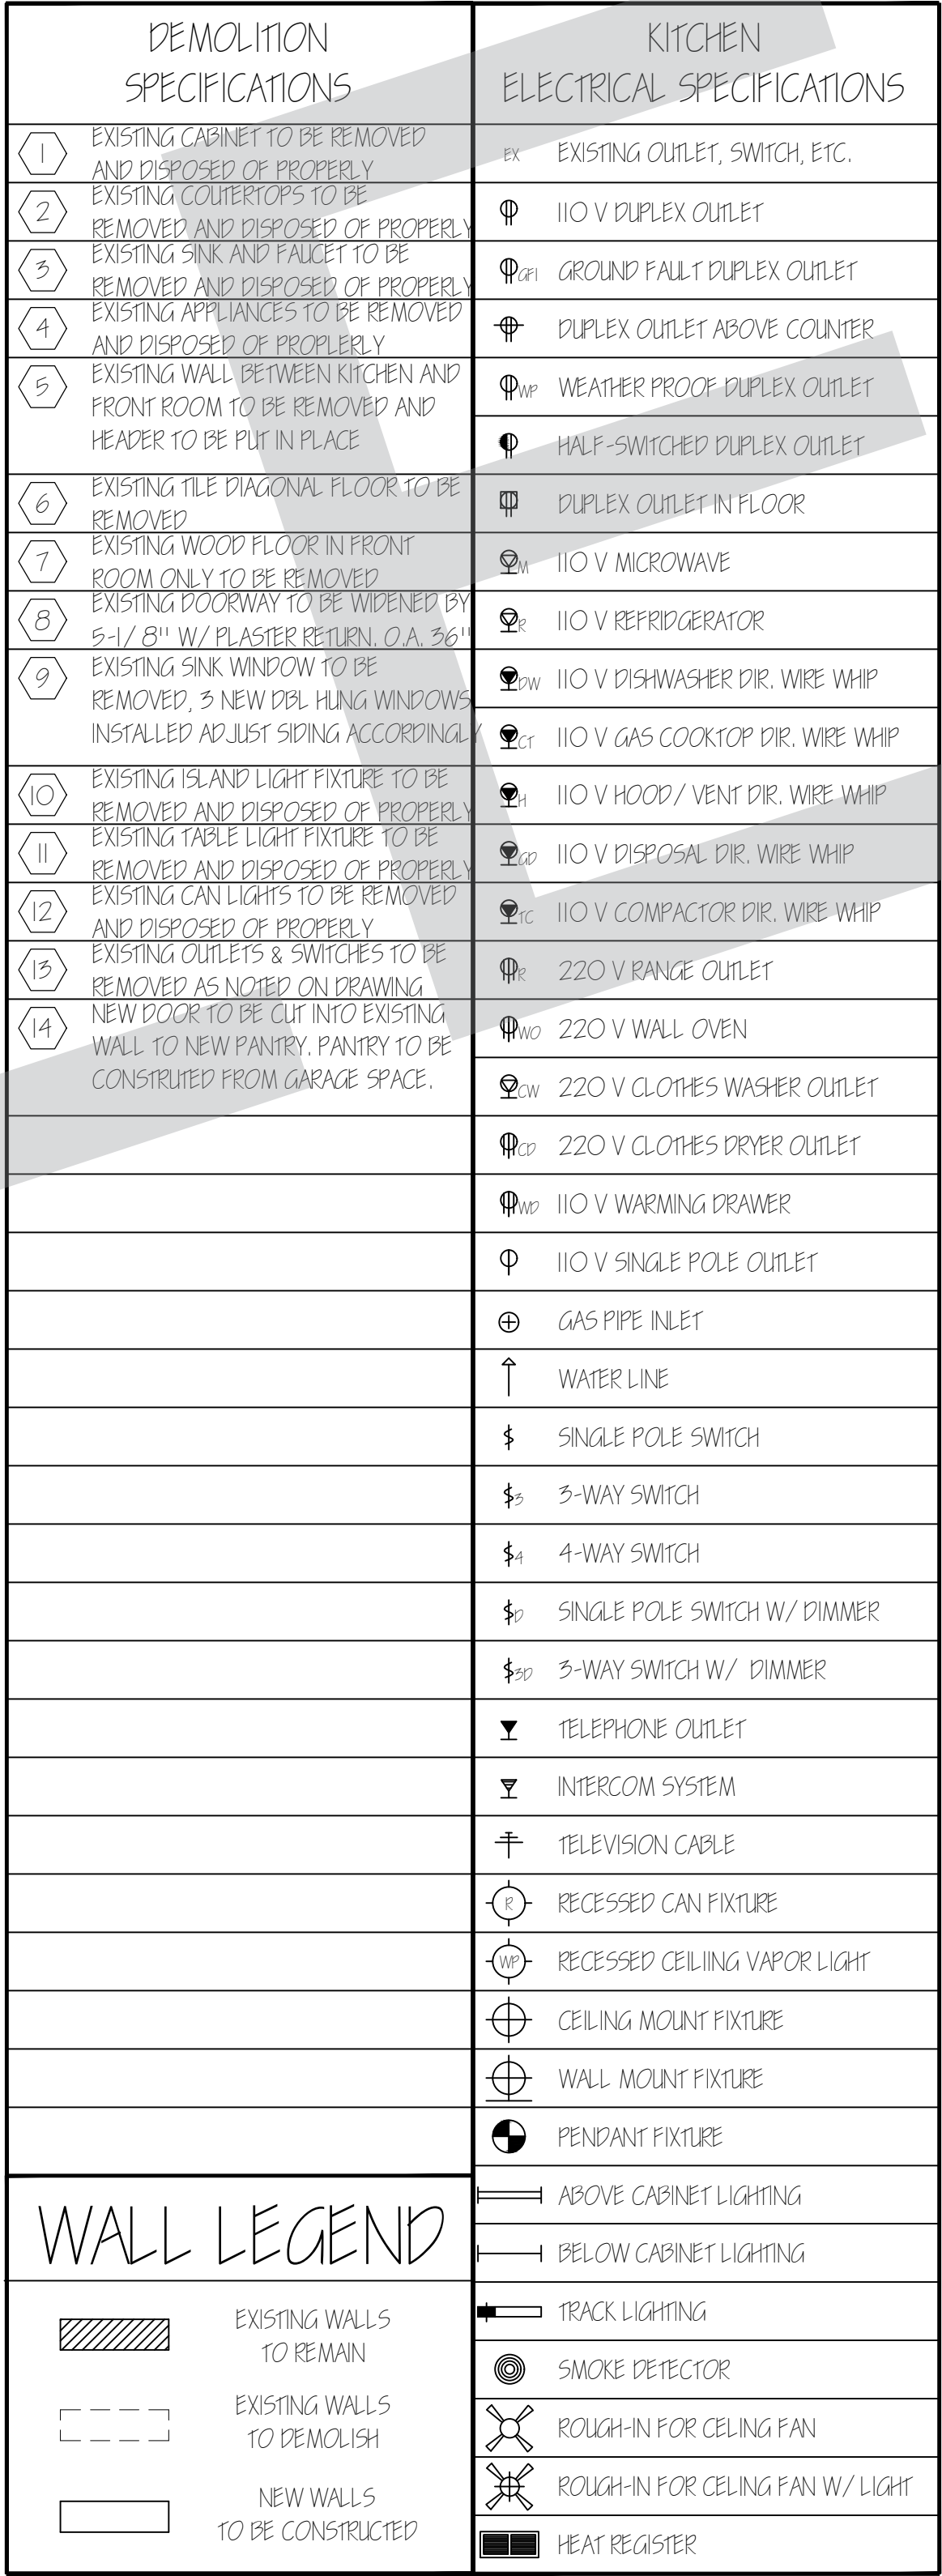

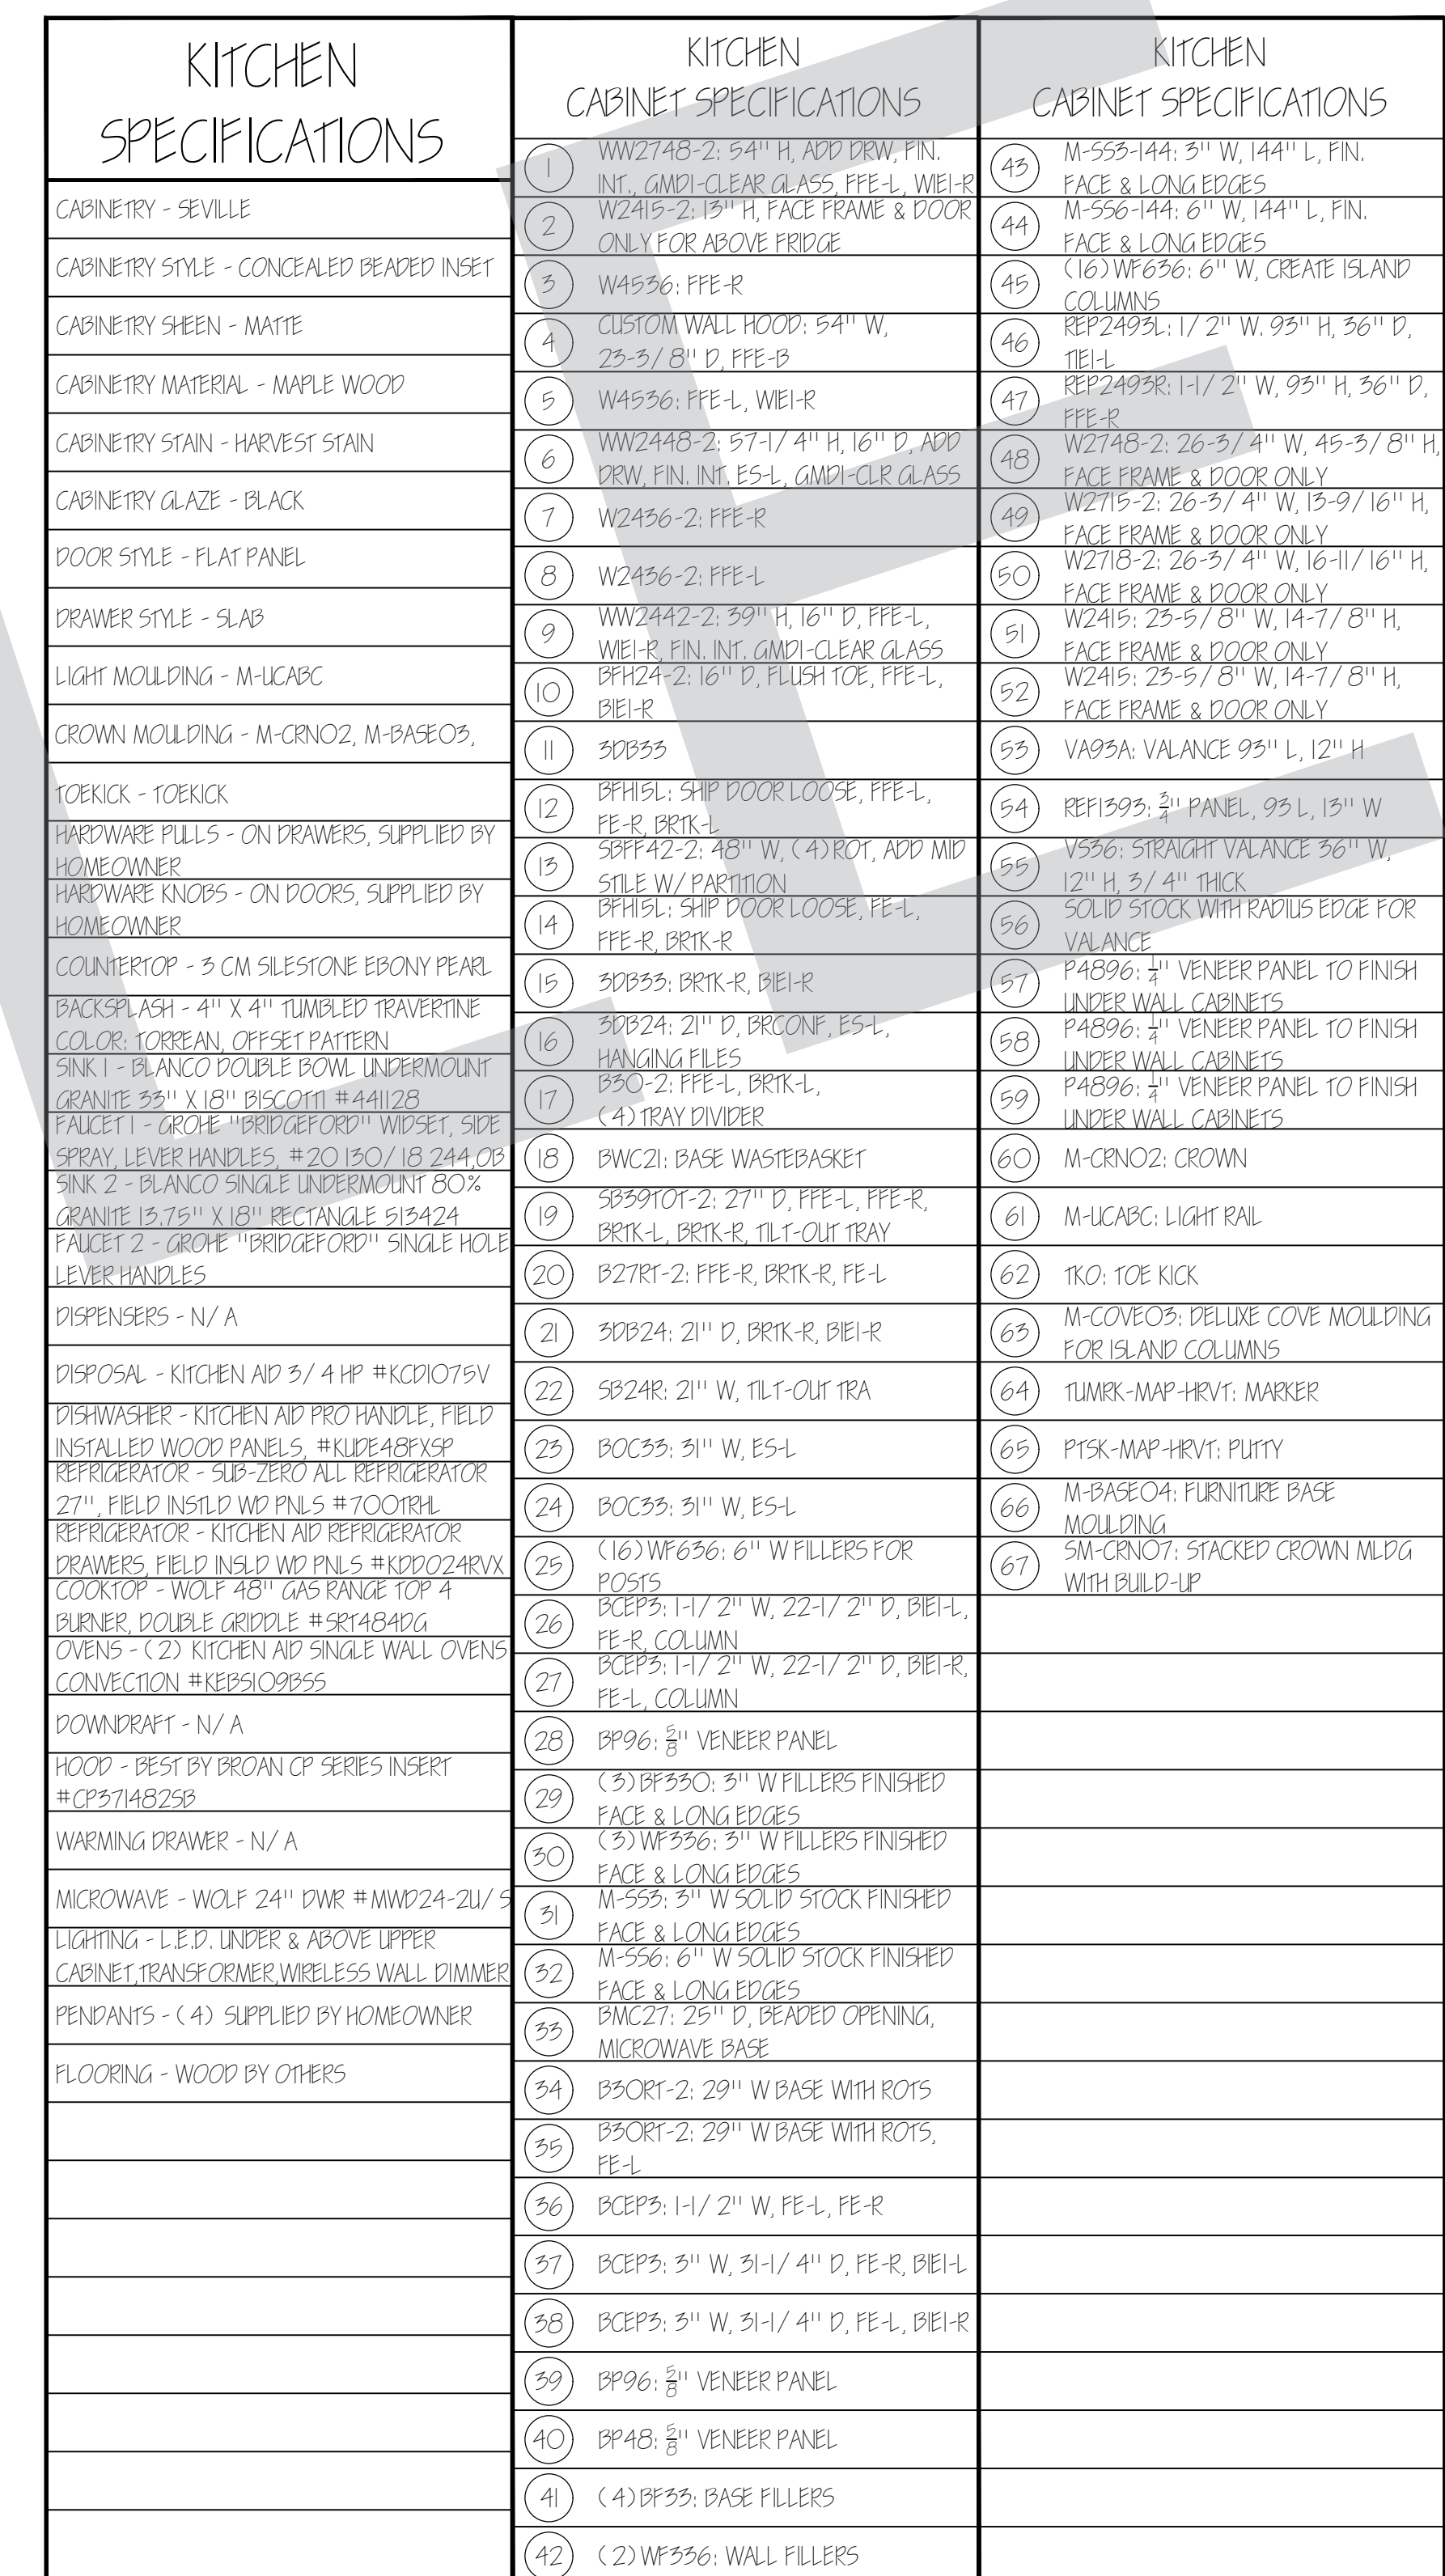

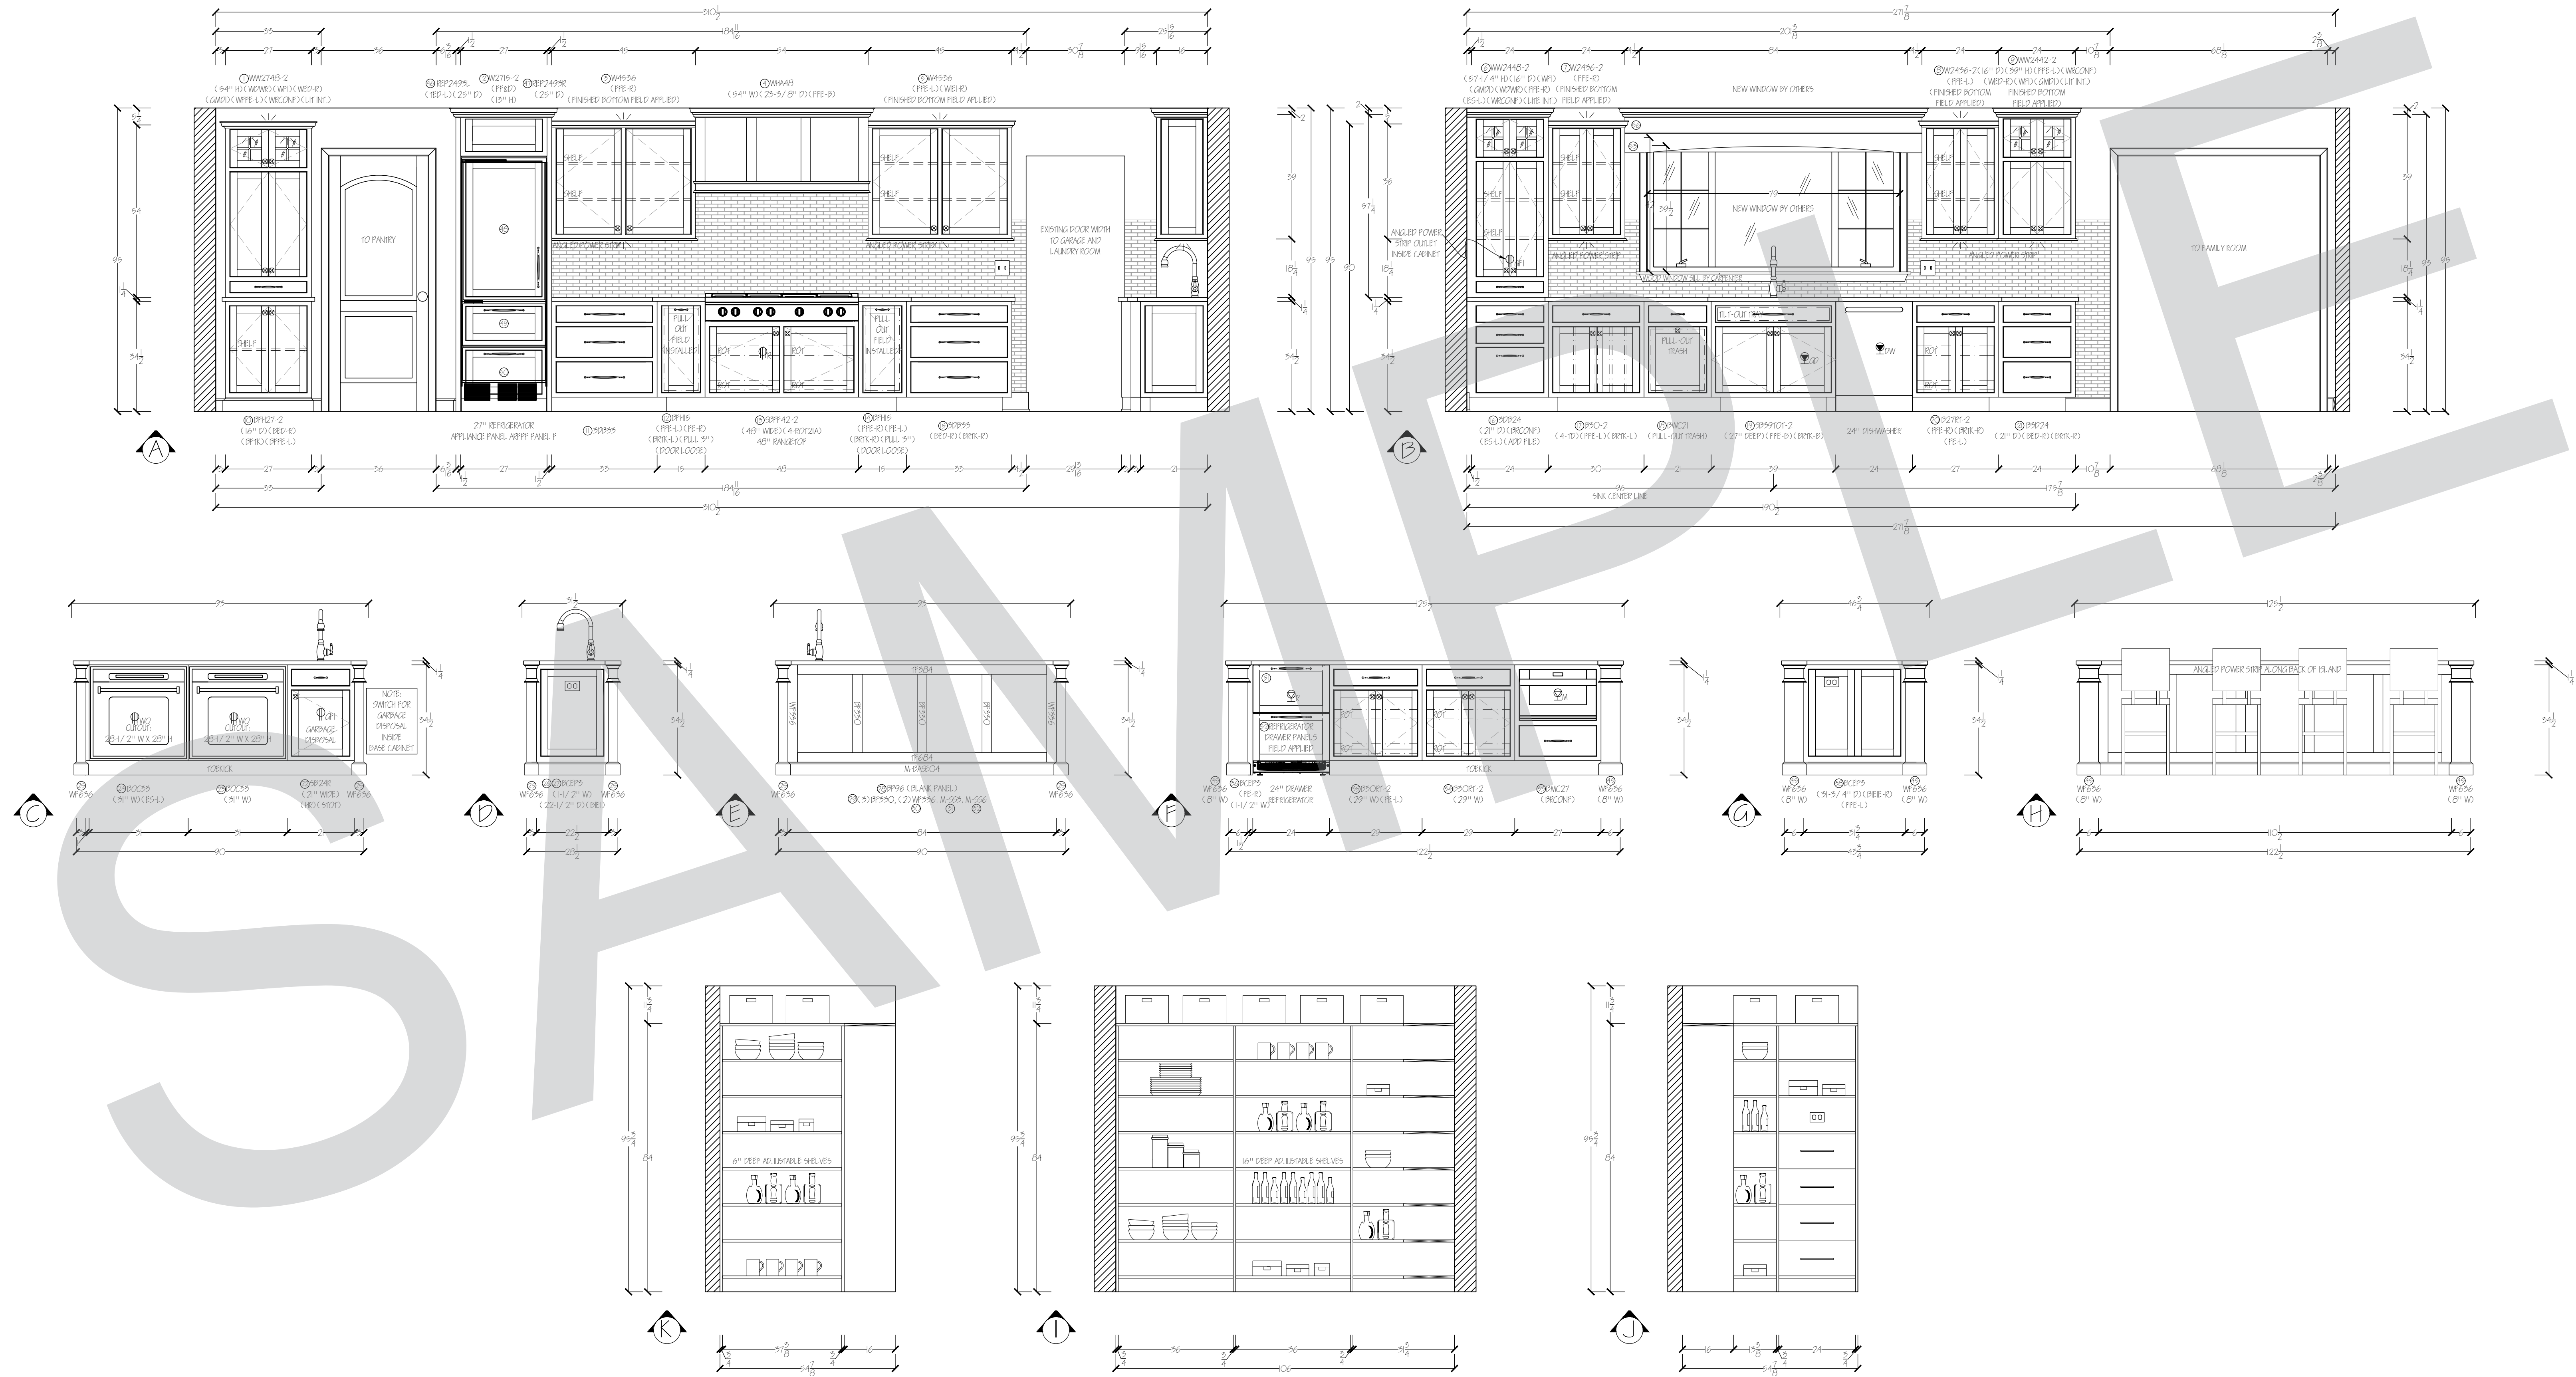

Nicole Anthony
DESIGNS

5015 ADDISON CIRCLE, SUITE 414, ADDISON, TX 75001


ORIGINAL DATE: 00.00.00
REVISION DATE: 00.00.00
JOB NUMBER: 000000

PROJECT: SAMPLE WORK
123 SMITH ROAD
SMITHVILLE, XX 12345


DRAWING: KITCHEN ELEVATIONS
LAYOUT: A
SCALE: 1/2" = 1'-0"

PAGE: 5/6


DETAILS: 1" = 1'-0"

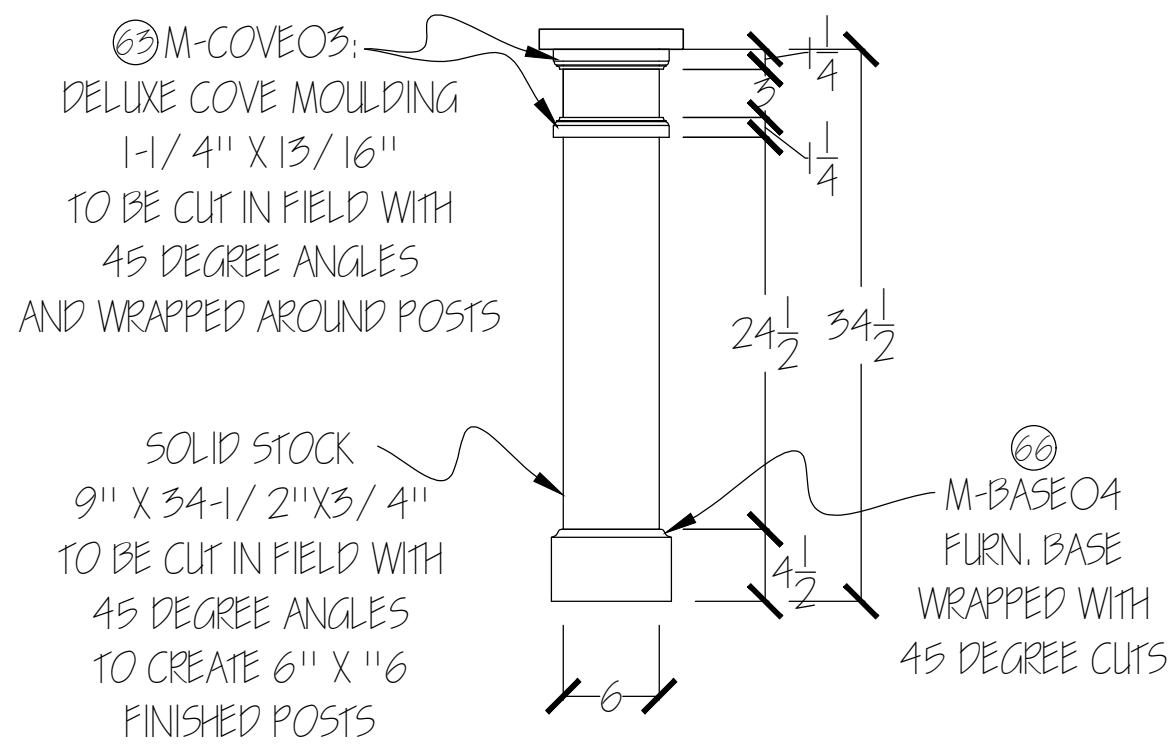

ISLAND POST DETAILS
LARGE ISLAND HAS 6" X 6" POSTS
AS SHOWN ABOVE
SMALL ISLAND HAS 3" X 3" POSTS
TO BE ASSEMBLED IDENTICAL TO THE 6" X 6" ABOVE

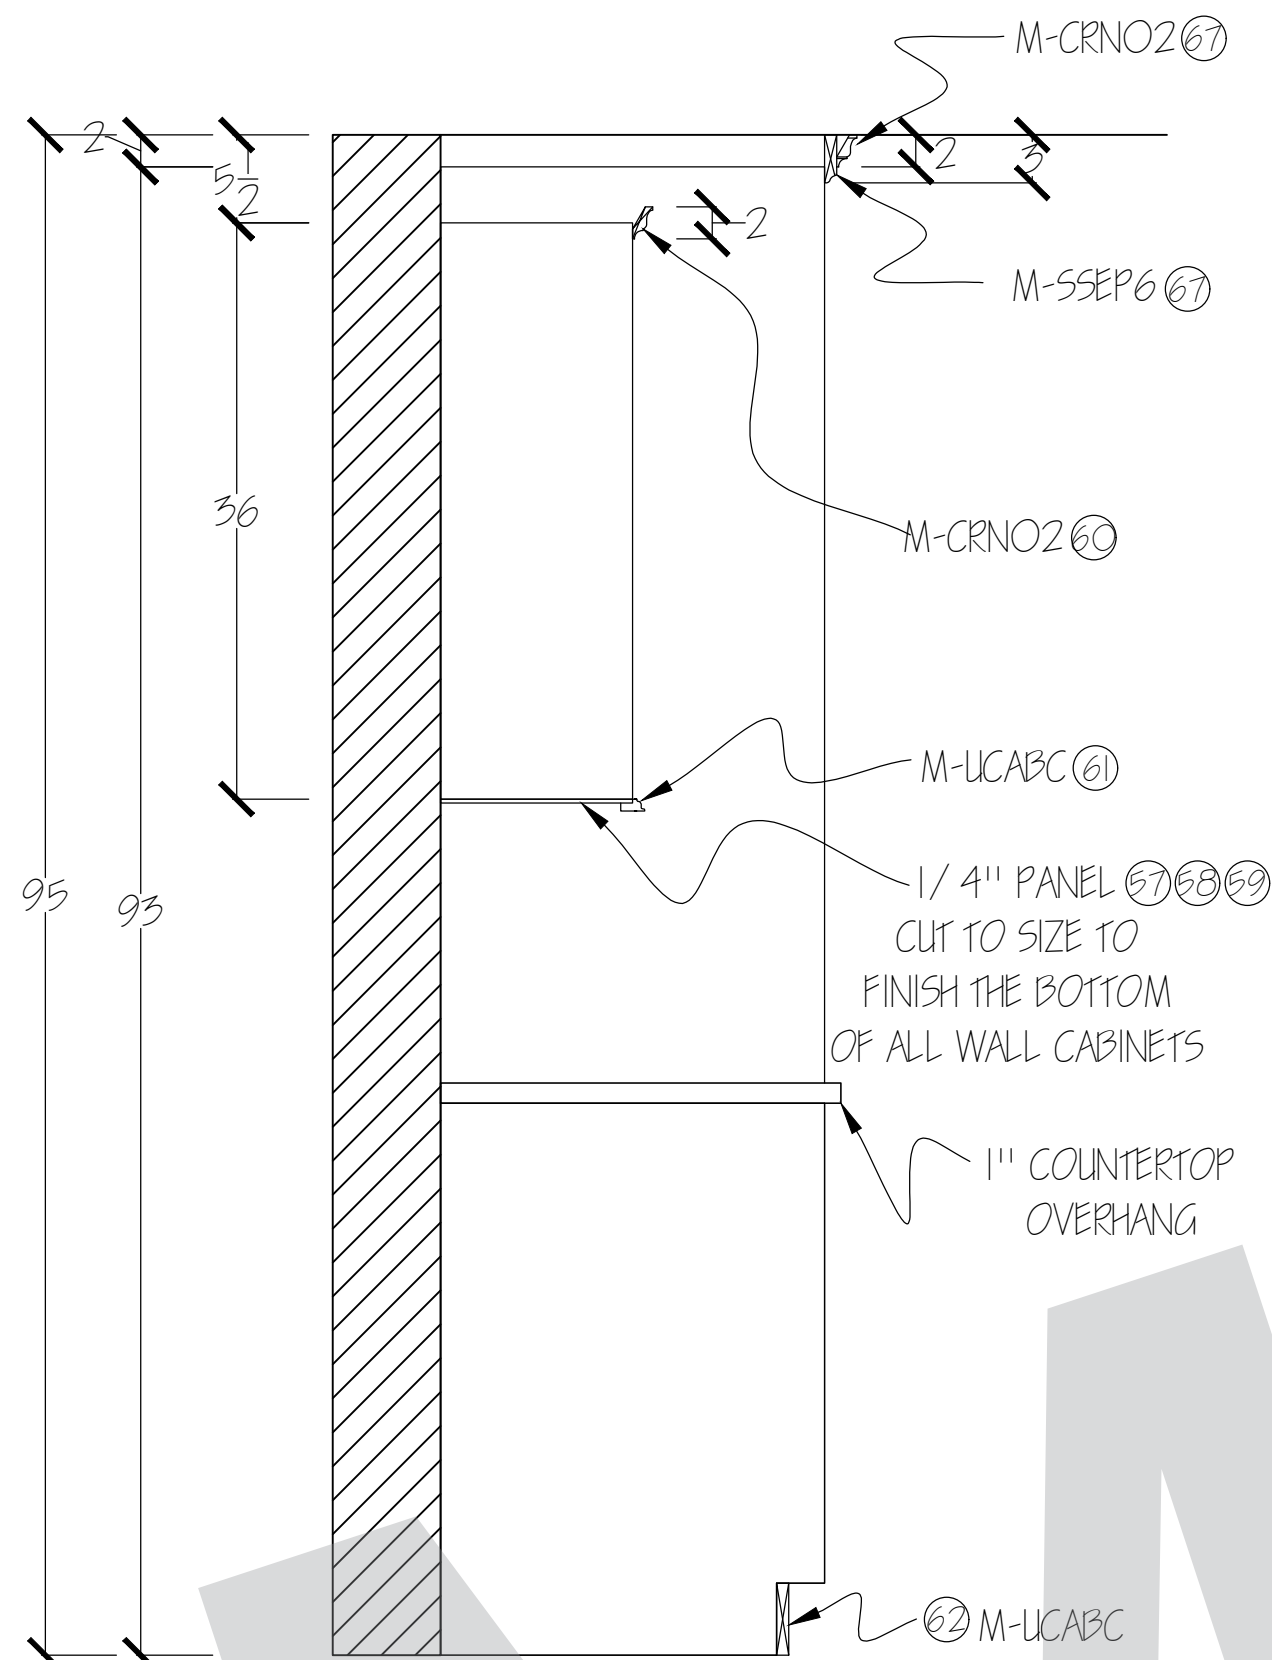


CABINET DETAILS

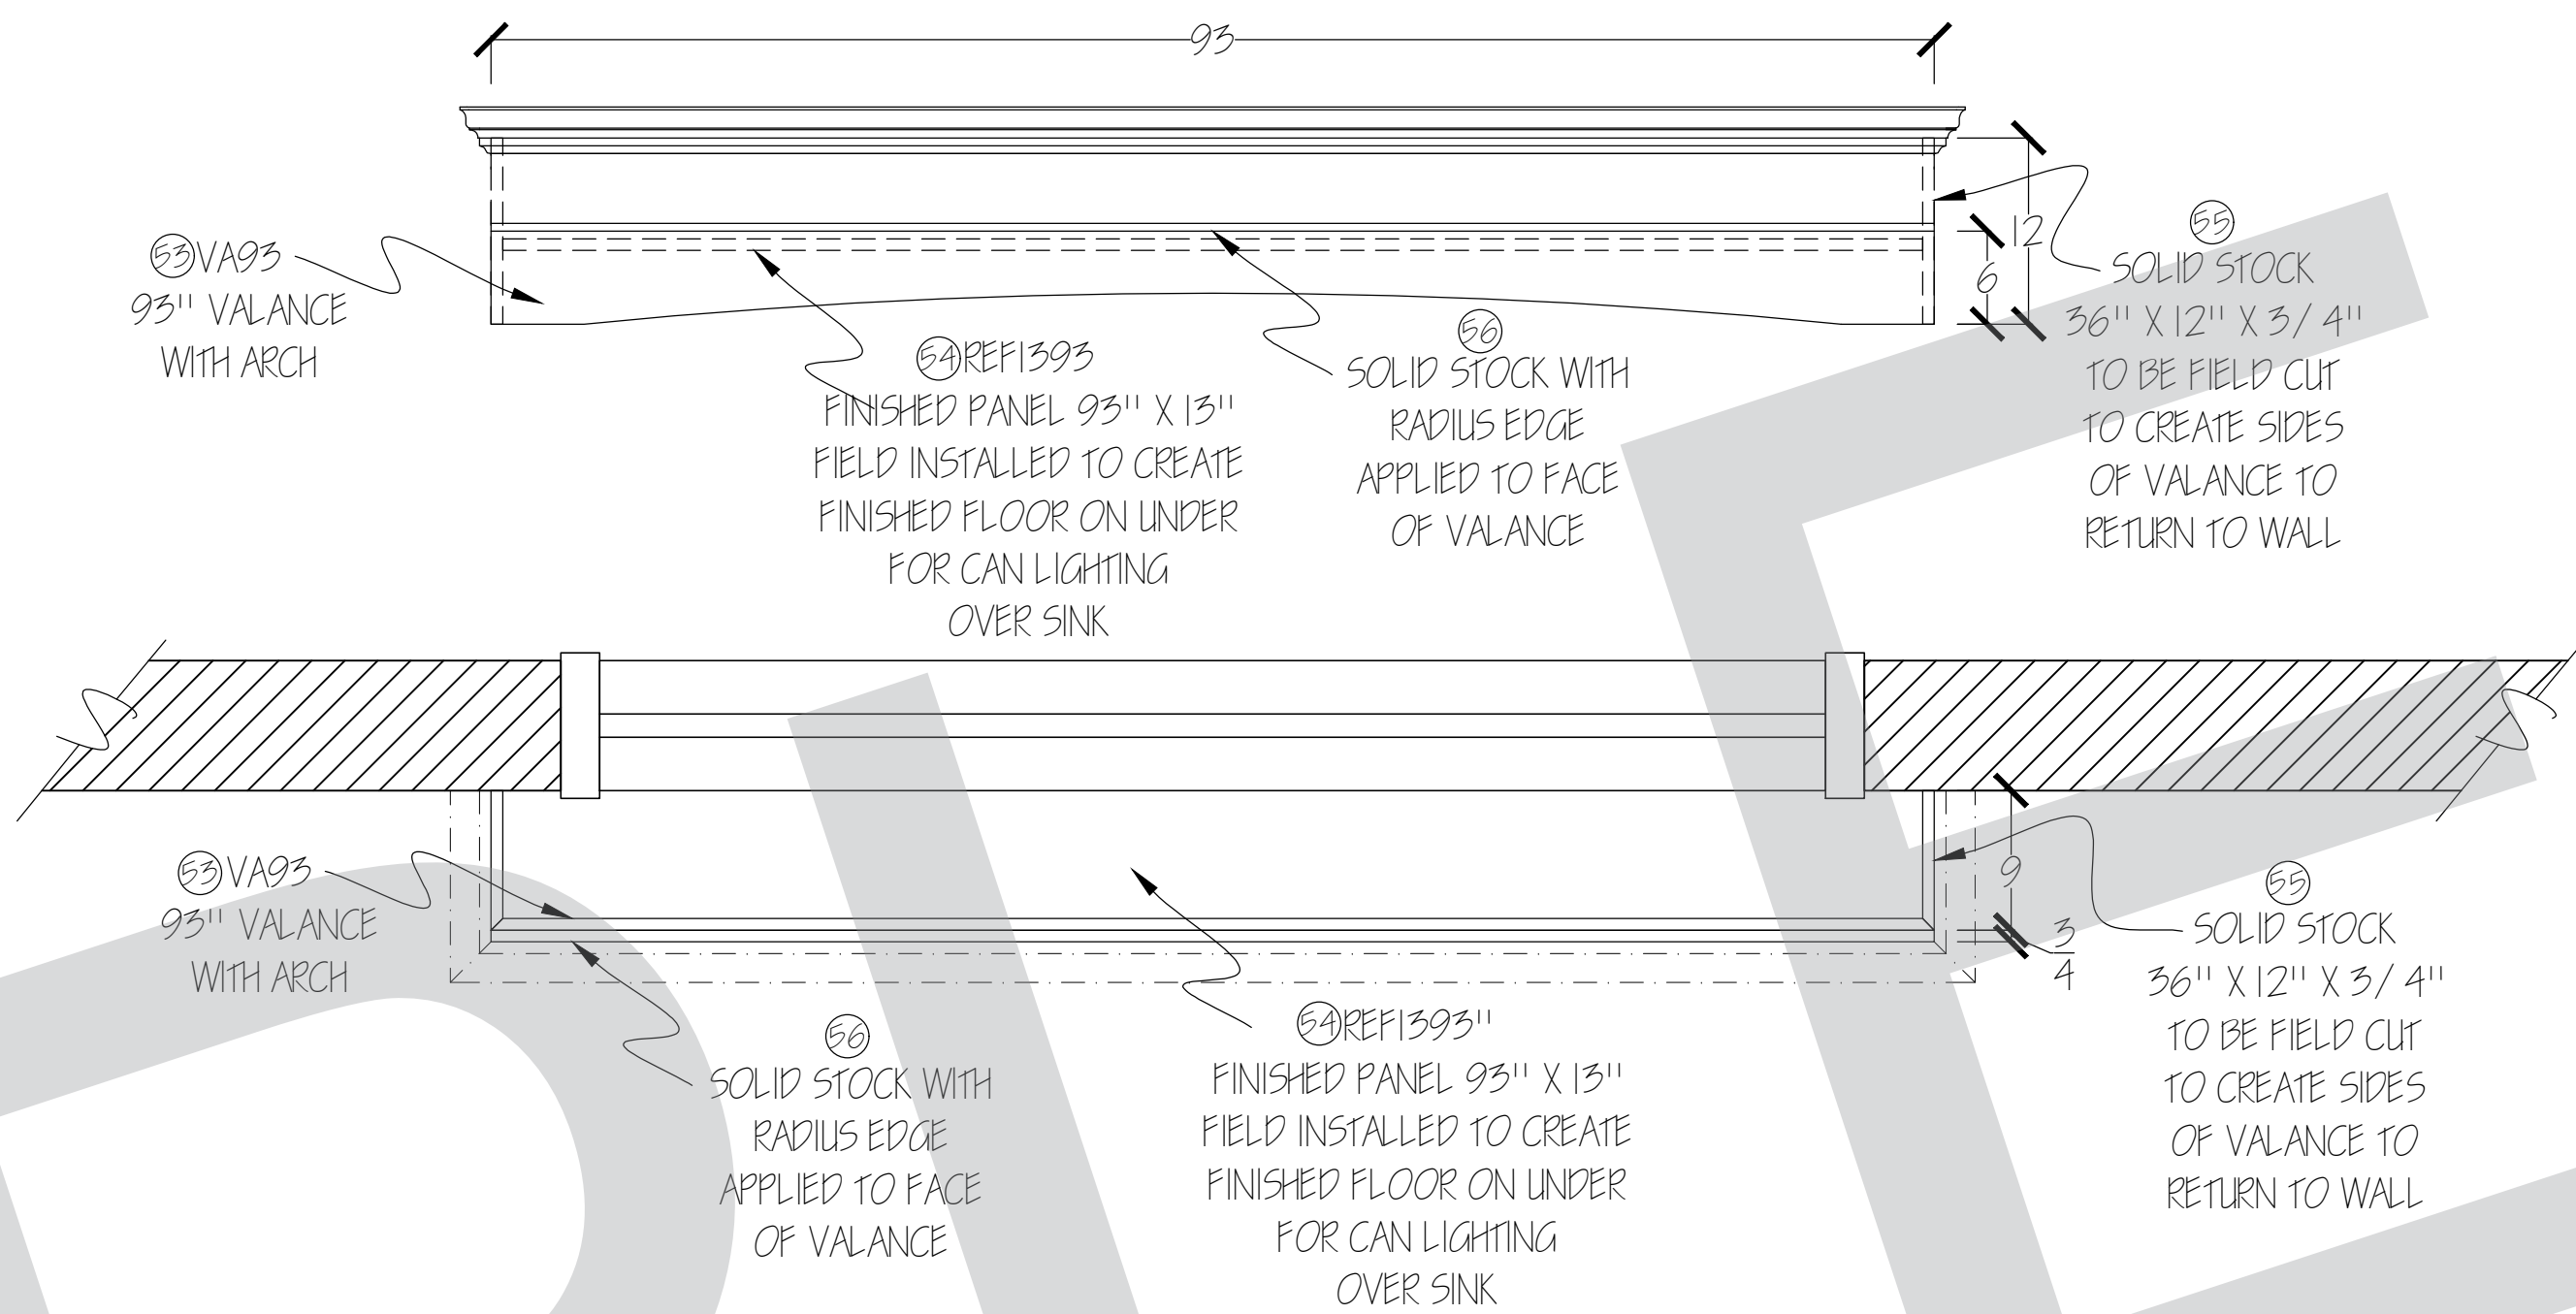

VALANCE OVER SINK DETAILS
TO BE CUT AND ASSEMBLED ON SITE

BACKSPLASH DETAIL: 1" = 1'-0"

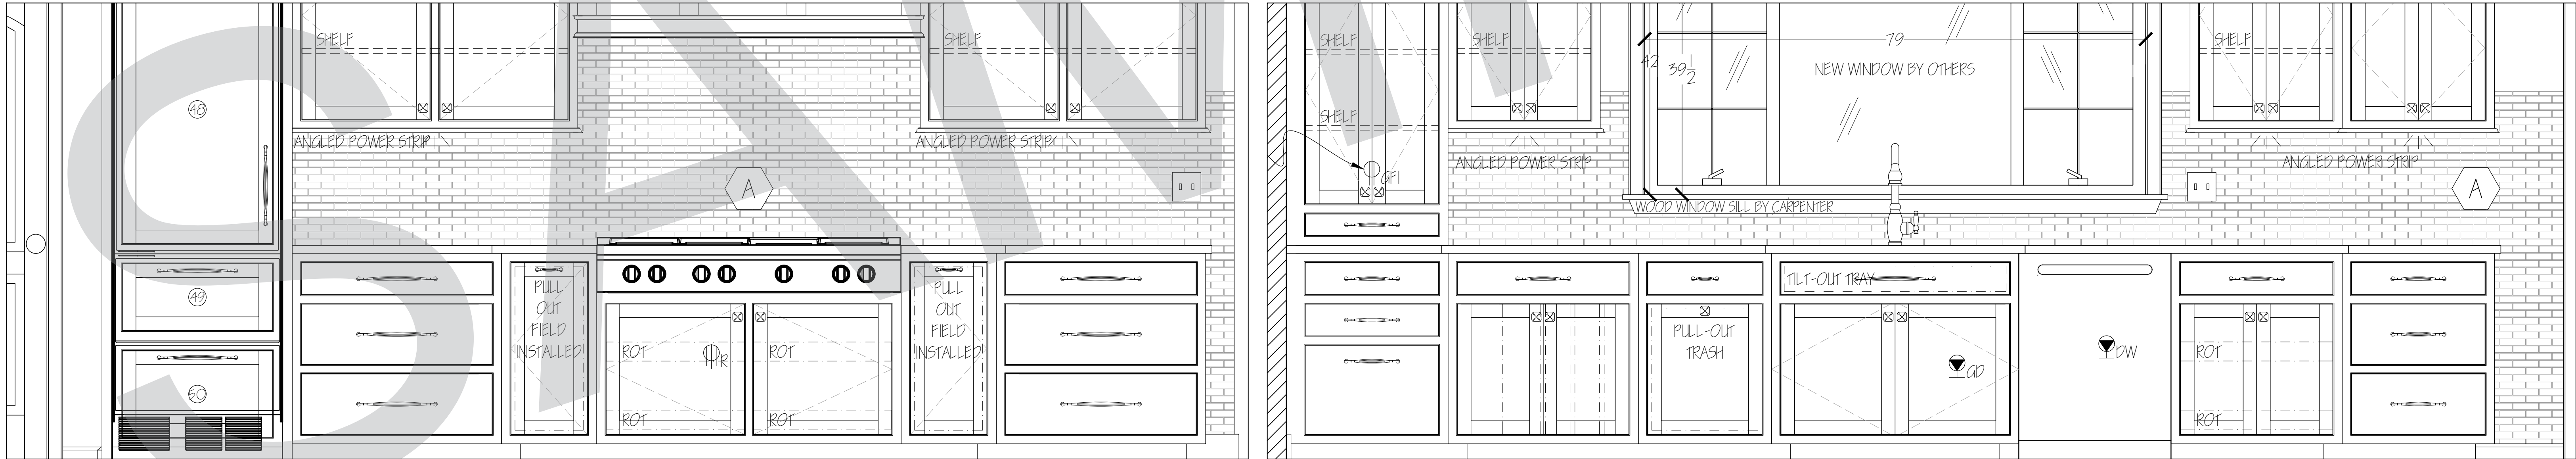

TILE A
ITEM - NATURAL STONE
LOCATION - BACKSPLASH
MATERIAL - TRAVERTINE
MANUFACTURER - DAL TILE
COLOR - TORREON SPLIT FACE - 1711
SIZE - 12" X 12" MESH
PATTERN - STRAIGHT
GROUT COLOR - TBP

