



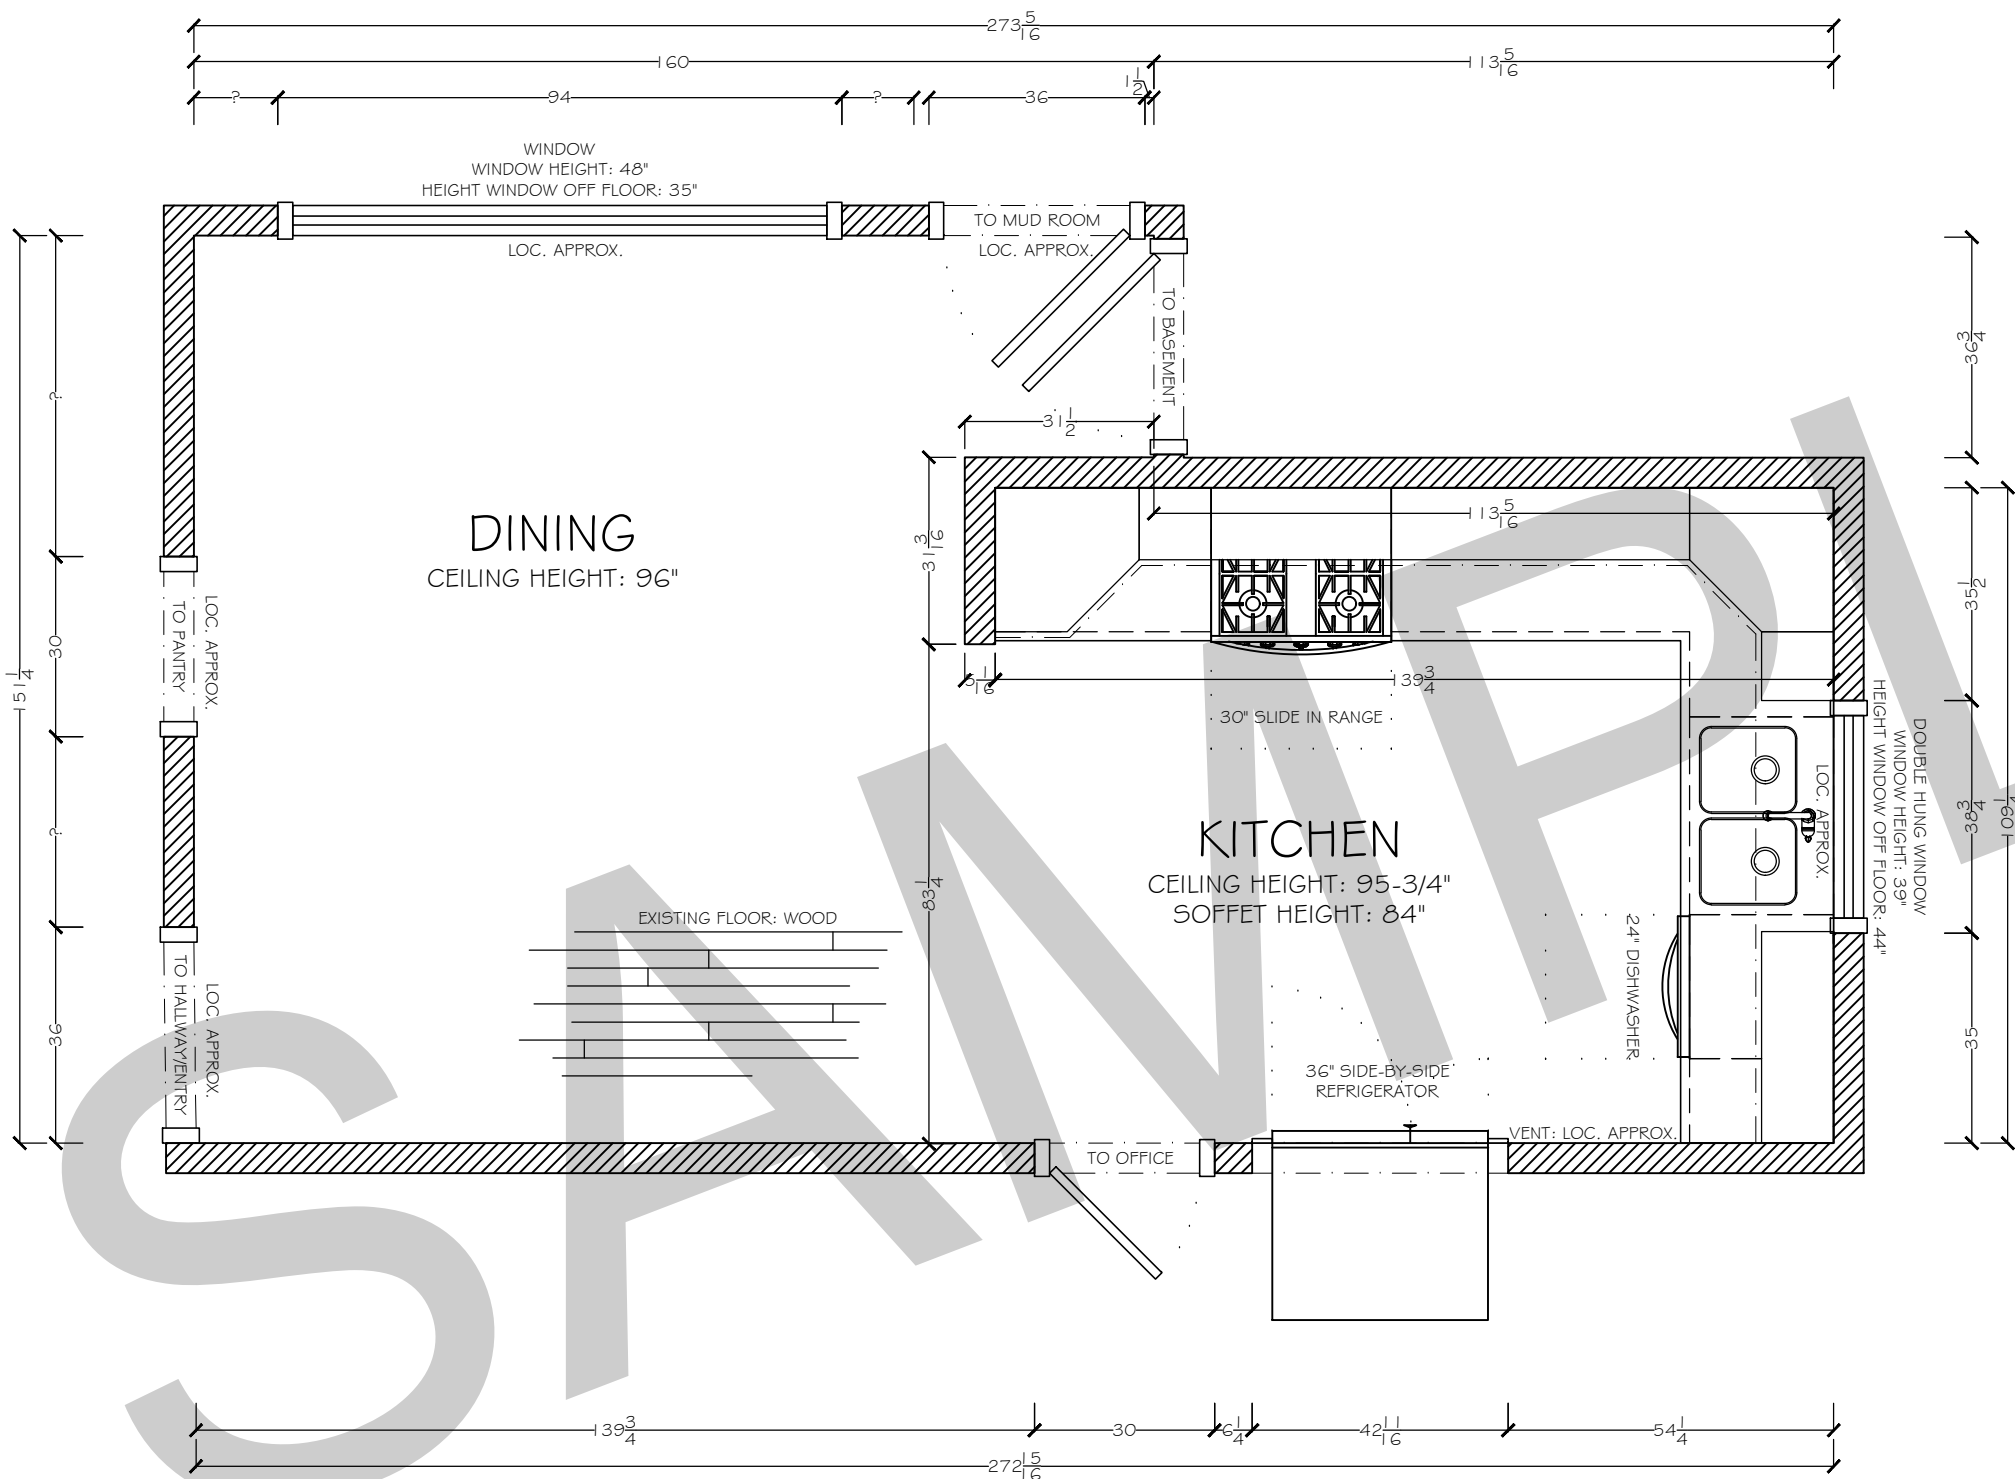



KITCHEN CABINET SPECIFICATIONS


- 1 W1839L: WALL, FE-L & R
- 2 W3024-2B: WALL
- 3 W1839R: WALL, FE-L, HINGE RIGHT
- 4 W1839R: WALL, HINGE RIGHT
- 5 WER2439R: WALL EASY REACH, HINGE RIGHT
- 6 W939L: WALL, FE-R, HINGE LEFT
- 7 W3339-2B: WALL, FE-L, FIN. INT., PDFG, ES-R 3", 31" WIDE CLEAR GLASS PROVIDED BY SMITH AND TO BE FIELD INSTALLED BY INSTALLER
- 8 W3621U24-2B: REFRIGERATOR WALL, (3) WOOD TRAY DIVIDERS CENTER & EVENLY SPACED TO THE LEFT
- 9 B24-2B: STANDARD BASE, FE-L, 18.75" DEEP, ES-R 4"
- 10 B21-2DDRR: BASE W/2 FULL WIDTH DOVETAIL ROLLOUTS, HINGED RIGHT
- 11 B18TR-SC: BASE W/SOFT CLOSE TRASH ROLLOUT, ES-L 4"
- 12 BER39R: BASE EASY REACH WITH SHELF, HINGE RIGHT
- 13 BS33-2B: SINK BASE, 32.75" WIDE, 2 TILT-OUT TRAYS

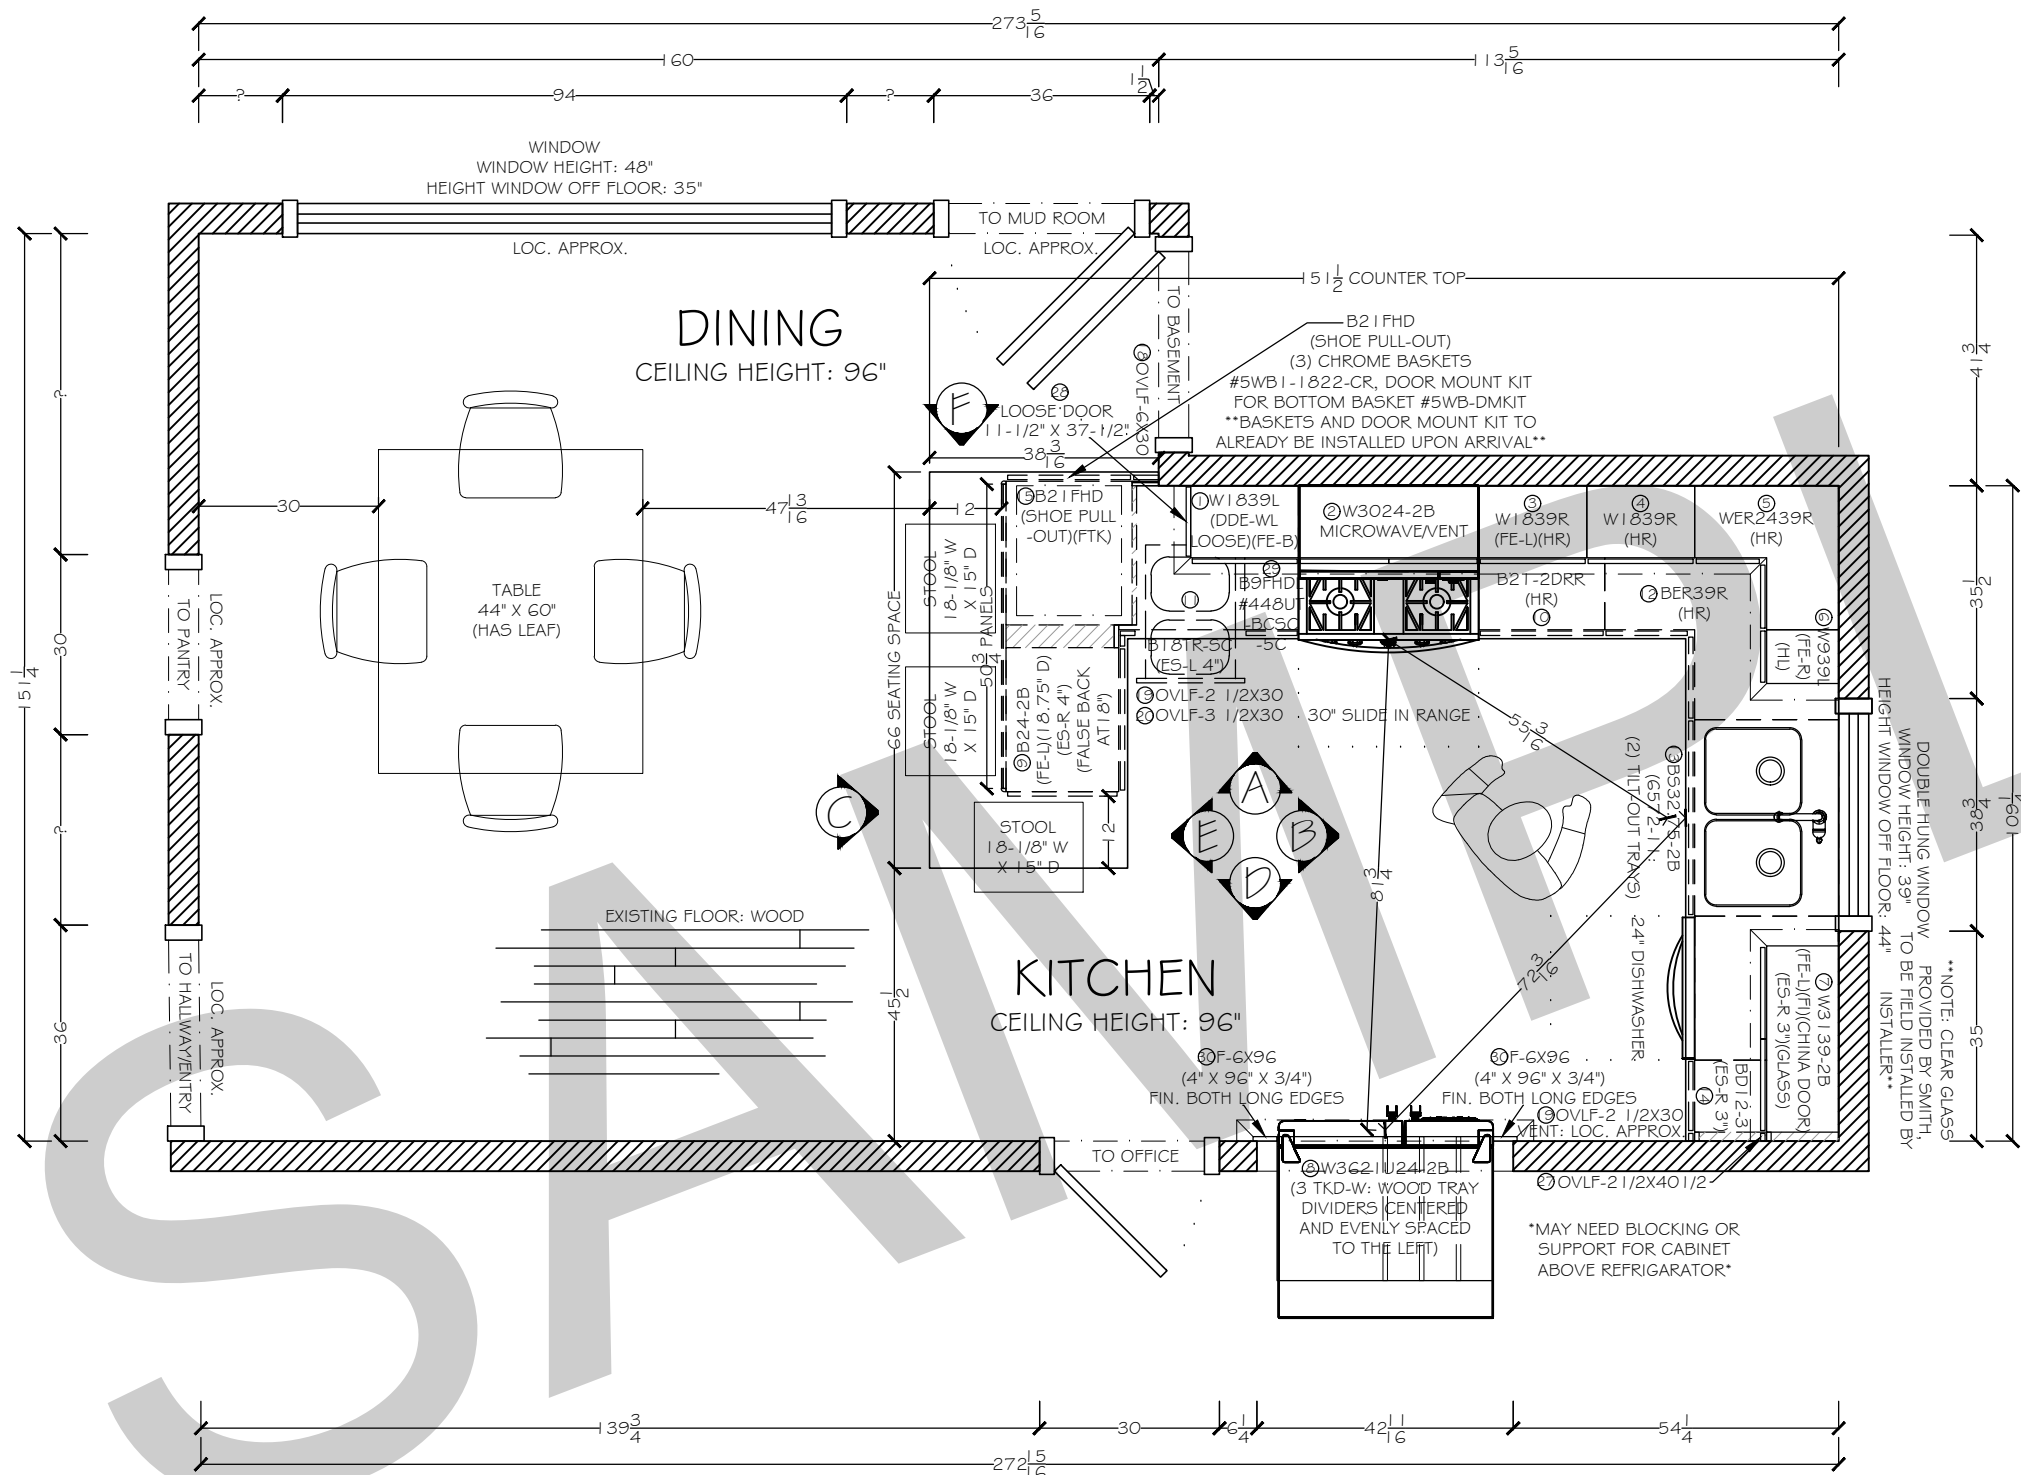

- 14 BDI 2-3: 3 DRAWER BASE, ES-R 3"
- 15 B21 FHD: BASE W/FULL HEIGHT DOORS, 3 CHROME PULL-OUT BASKETS, BTM BASKET TO BE DOOR MOUNTED
- 16 1/4BBS-FW34-1/2: BACK PANEL 1/4" X 96" X 34-1/2"
- 17 (2) 1/2 BBS-34.5: BACK PANELS 1/2" X 48" X 34-1/2"
- 18 OVLF-6X30: OVERLAY FILLER AH VANITY 6"
- 19 (2) OVLF-2 1/2X30: OVERLAY FILLER 2-1/2"
- 20 OVLF-3 1/2X30: OVERLAY FILLER AH VANITY 3-1/2"
- 21 LOOSE DOOR NR: LOOSE DOOR NO ROUTING 18-1/4" X 30"
- 22 (2) FURN5199: FURNITURE MOULDING 96"
- 23 FINTK: FINISHED VENEER TOE KICK 96"
- 24 (3) LIGHT RAIL-SHR: LIGHT RAIL SHAKER STYLE 96"
- 25 (3) IMPERIAL CROWN: CROWN MOULDING 96"
- 26 TOUCH-UP KIT: PAINT MARKER, WAX STICK
- 27 OVLF-2 1/2X40 1/2: 2-1/2" OVERLAY FILLER 37-1/2" H
- 28 LOOSE DOOR NR: LOOSE DOOR NO ROUTING 11-1/2" X 37-1/2"
- 29 B9FHDL: BASE FULL-HEIGHT DOOR, REV-A-SHELF PULL OUT #448UT-BCSC-5C
- 30 (2)F-GX96: TALL FILLERS 4" WIDE X 96" FINIHSED BOTH LONG EDGES
- 31 SHOE: TOE BASE SHOE

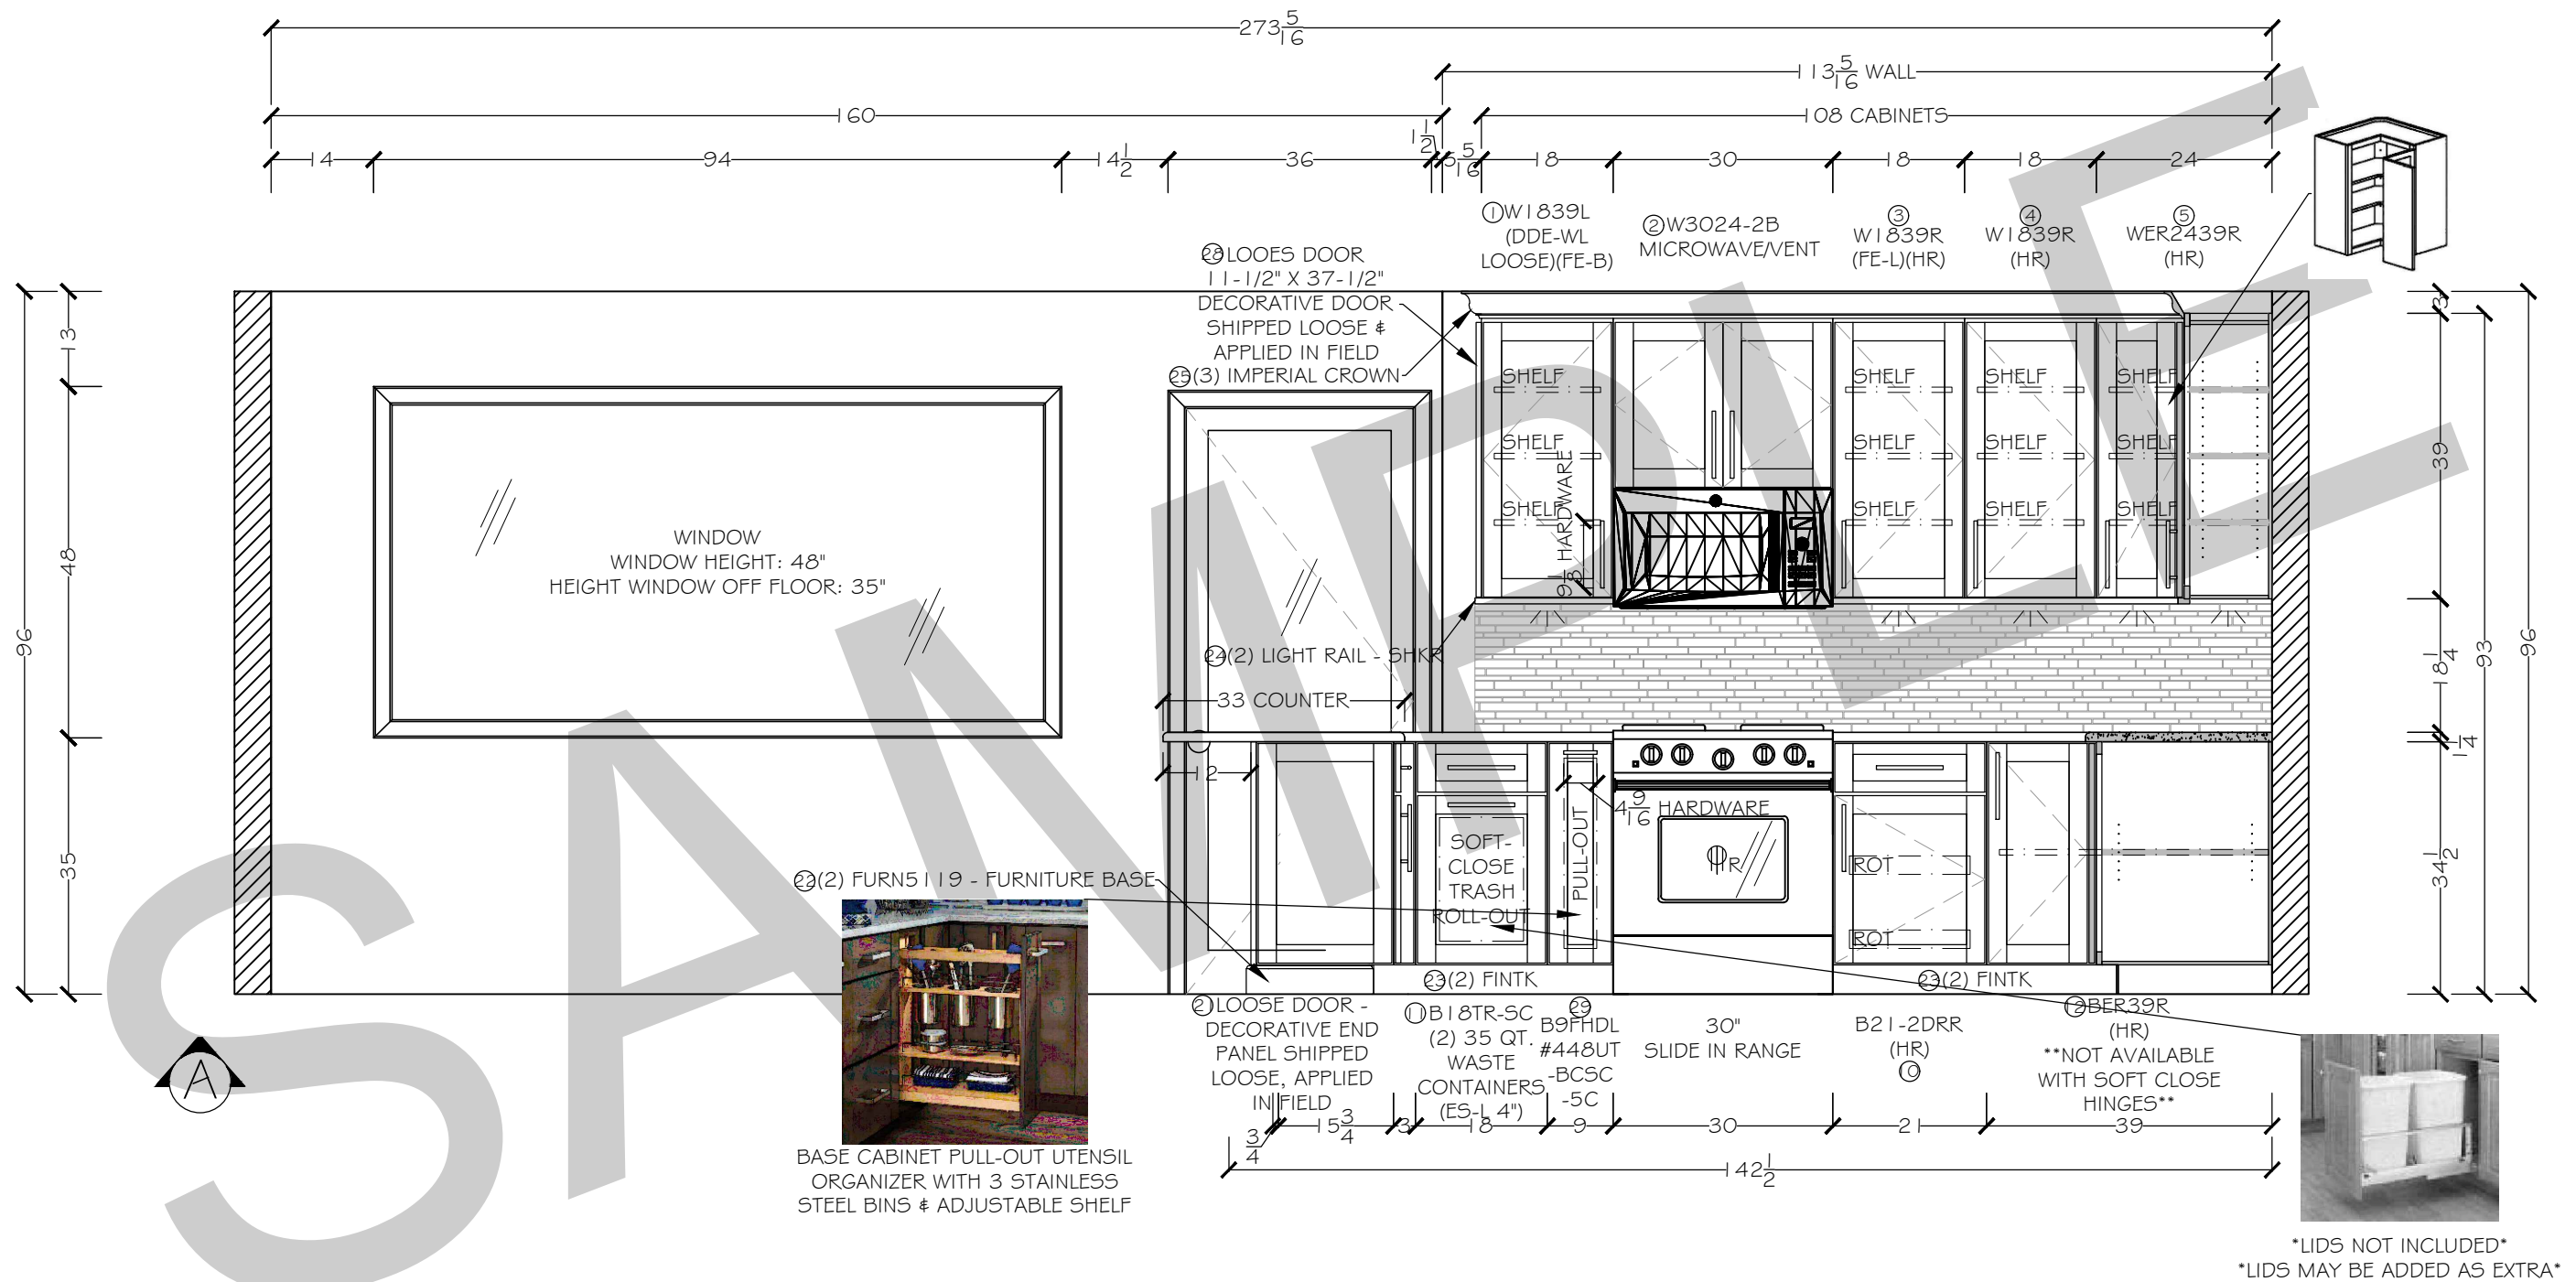

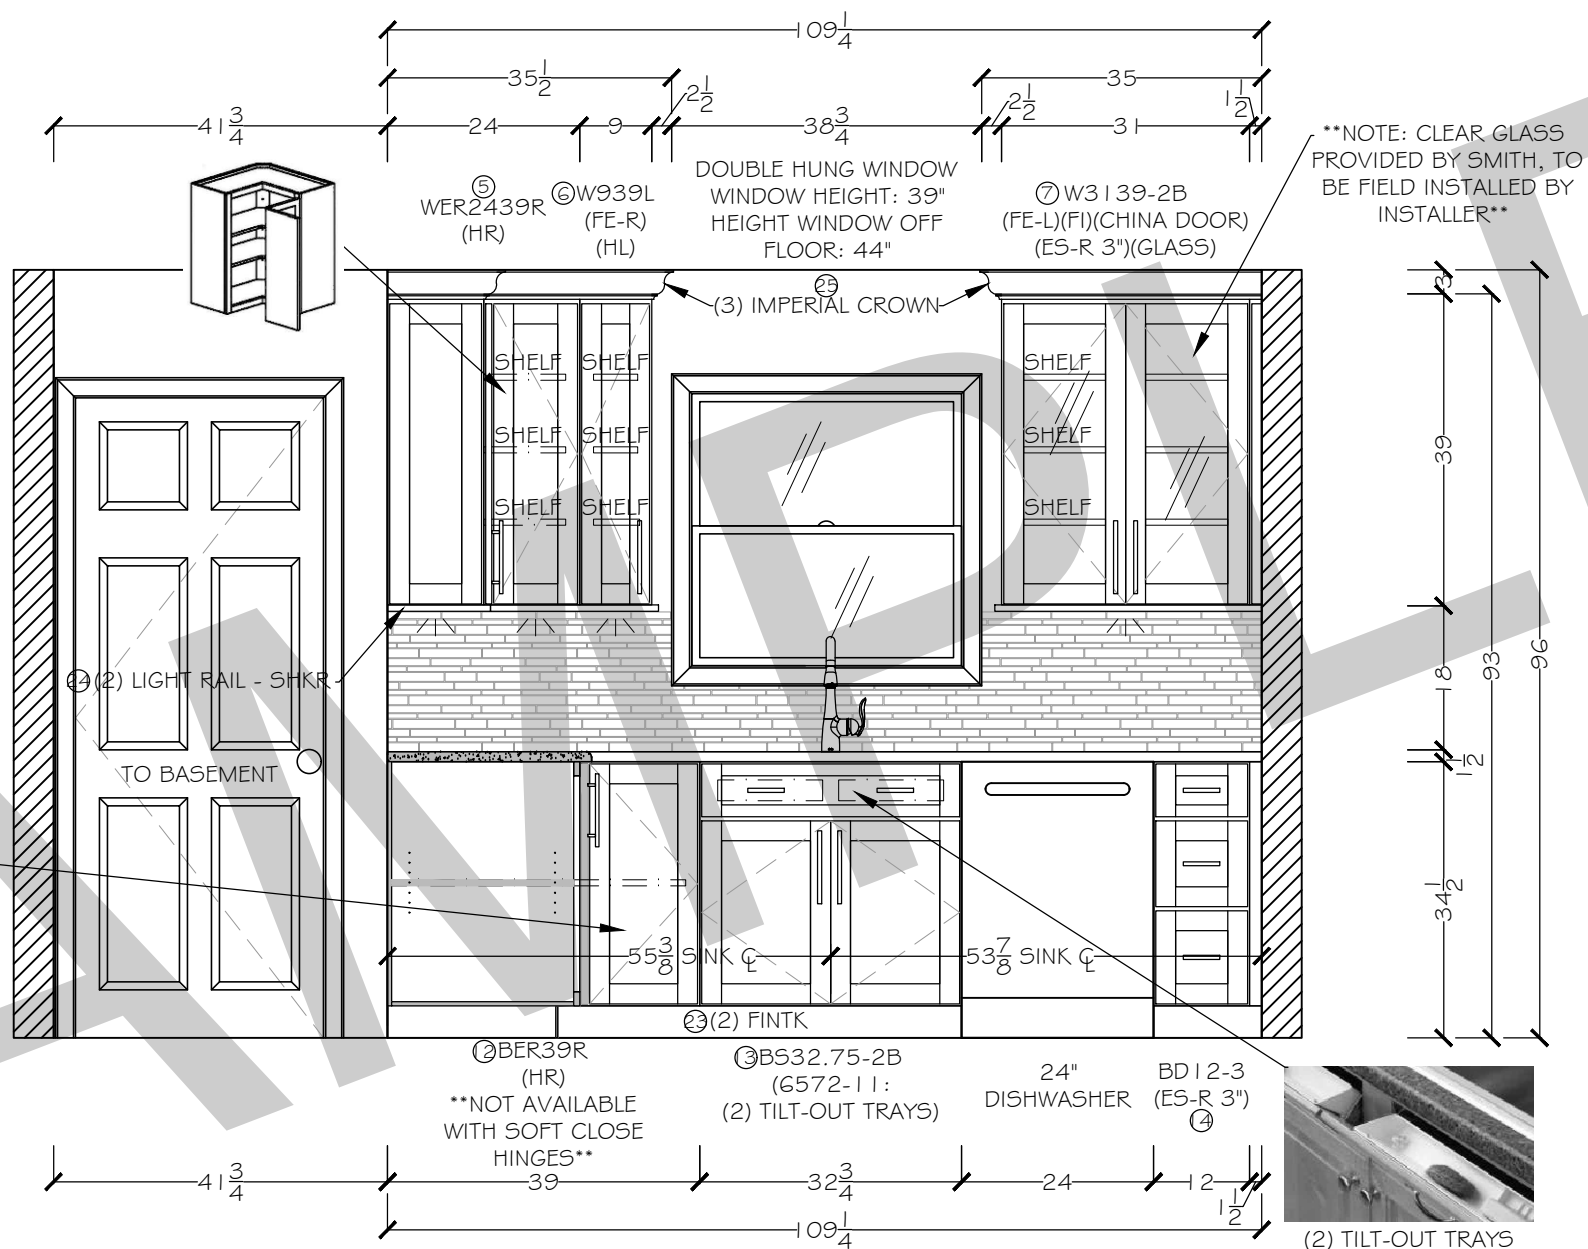

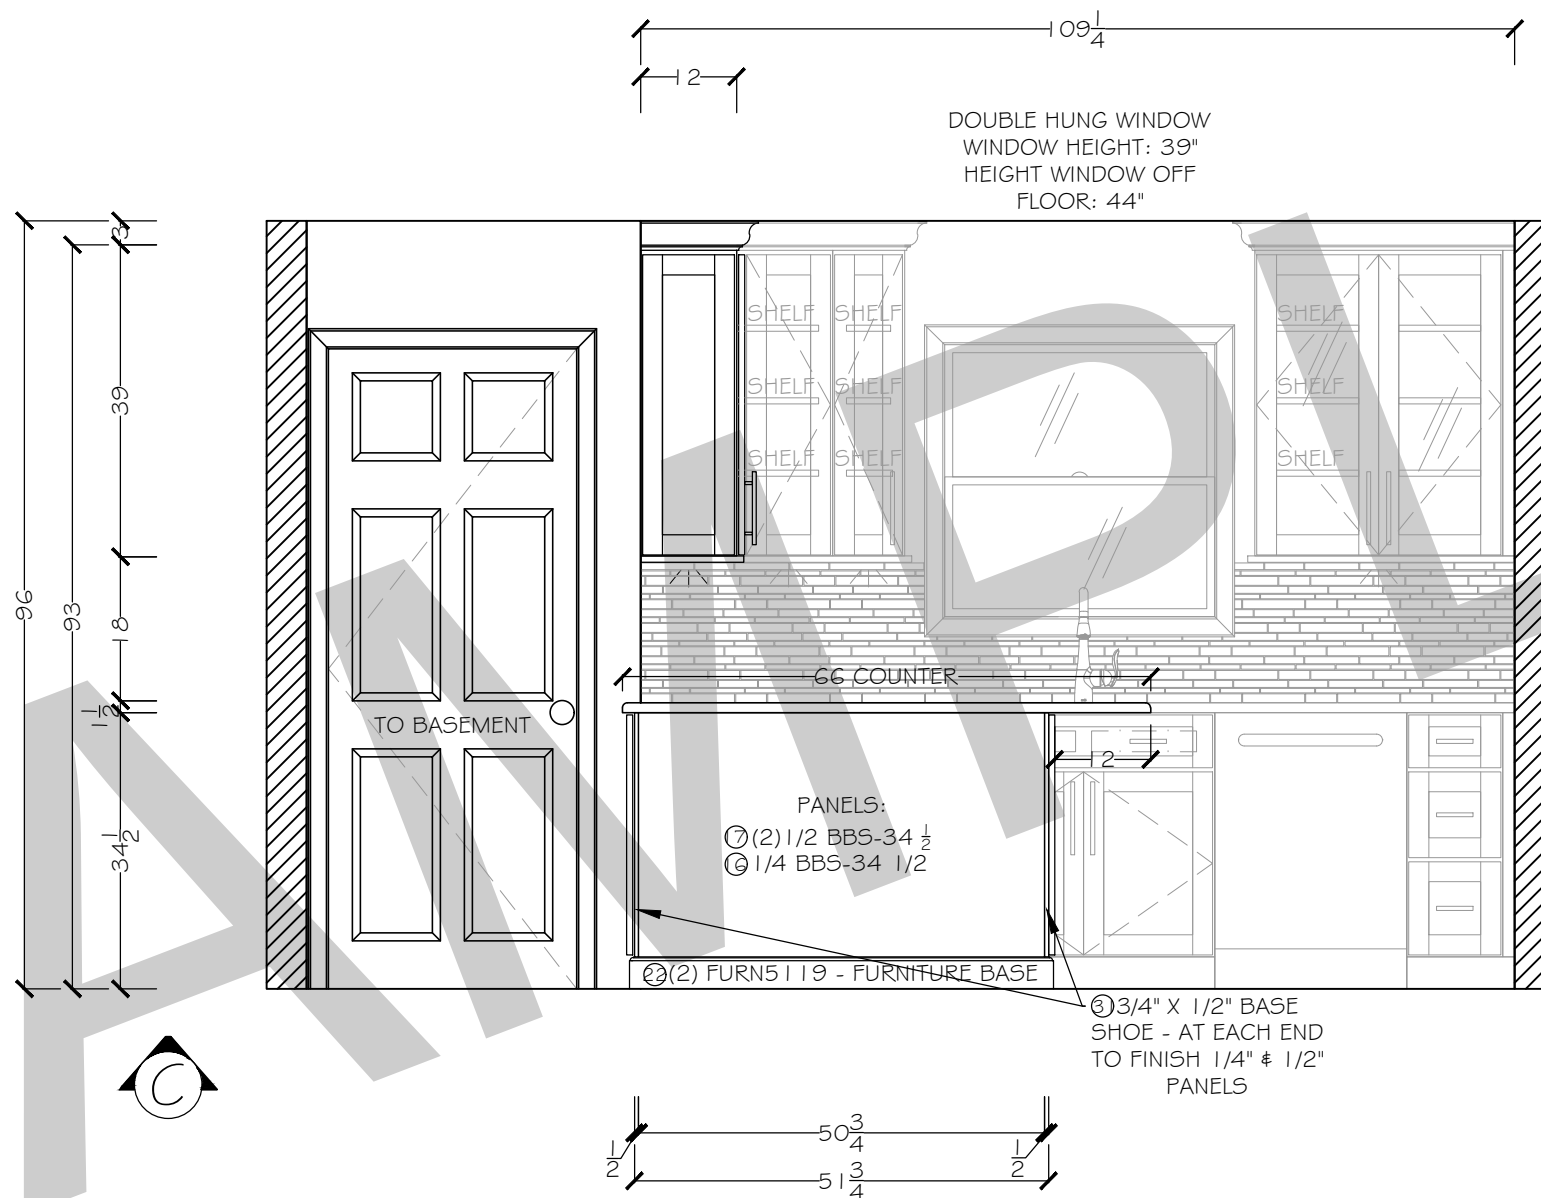

Nicole Anthony
DESIGNS
5015 ADDISON CIRCLE, SUITE 414, ADDISON, TX 75001

ORIGINAL DATE: 00.00.00
REVISION DATE: 00.00.00
JOB NUMBER: 000000

PROJECT:

KITCHEN
123 SMITH ROAD, SMITHVILLE, XX 12345

DRAWING: PLAN
LAYOUT: ELEVATION
SCALE: 1/2"=1'-0"

PAGE:
5 of 9



⑧ W3621U24-2B
(3 TKD-W: WOOD TRAY DIVIDERS CENTERED
AND EVENLY SPACED TO THE LEFT)

(25)
N(3) IMPERIAL CROWN

④(2) LIGHT RAIL - SHKR

CAVITY OPENING APPROX

36" SIDE-BY-SIDE
REFRIGERATOR

③(2) F-6X96
(4" X 96" X 3/4")

4" WIDE FILLER LEFT & RIGHT OF REFRIGERATOR TO CREATE "BUILT-IN" LOOK AND CLOSE UP CAVINTY

PROJECT:

KITCHEN

123 SMITH ROAD, SMITHVILLE, XX 12345

DRAWING: PLAN

LAYOUT: ELEVATION

SCALE: 1/2"=1'-0"

PAGE:

6 of 9




Nicole Anthony
DESIGNS

5015 ADDISON CIRCLE, SUITE 414, ADDISON, TX 75001

ORIGINAL DATE: 00.00.00

REVISION DATE: 00.00.00

JOB NUMBER: 000000

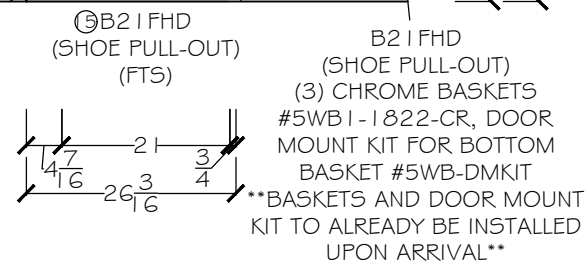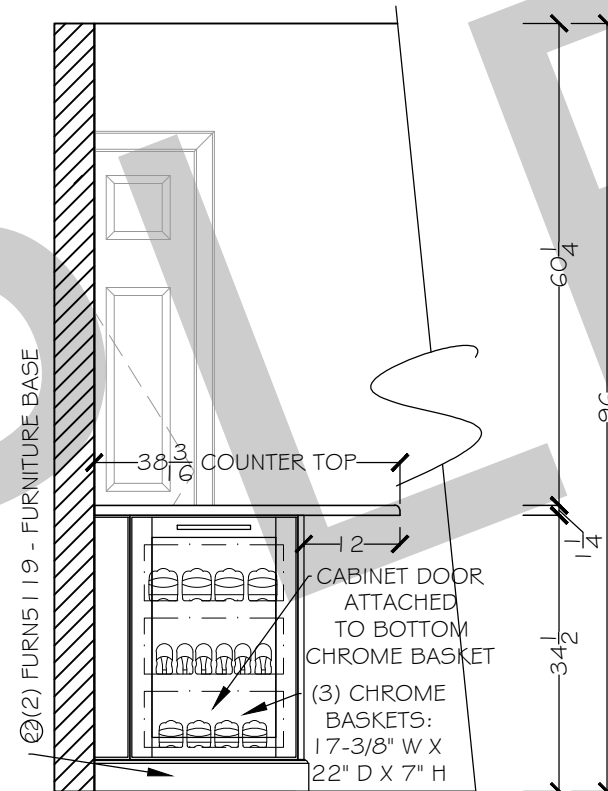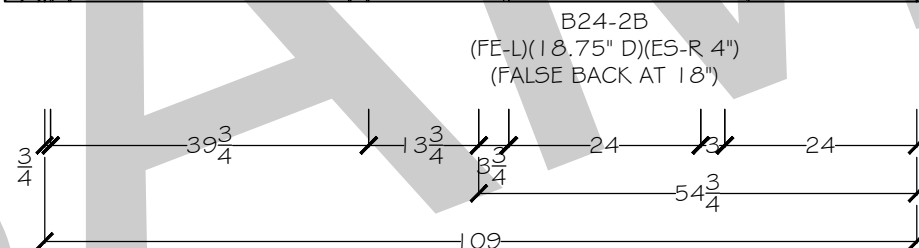

Nicole Anthony
DESIGNS
5015 ADDISON CIRCLE, SUITE 414, ADDISON, TX 75001

ORIGINAL DATE: 00.00.00
REVISION DATE: 00.00.00
JOB NUMBER: 000000

PROJECT:

KITCHEN

123 SMITH ROAD, SMITHVILLE, XX 12345


DRAWING: PLAN
LAYOUT: ELEVATION
SCALE: 1/2"=1'-0"

PAGE:


7 of 9

CABINET FRONT DETAILS
SCALE: 1" = 1'-0"


DRAWER HEADS
5-PIECE
STILES: 3" RAILS: 1-1/4"

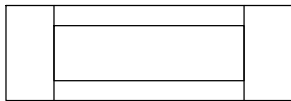


DOOR FRONTS
FLAT PANEL
STILES: 3" RAILS: 3"

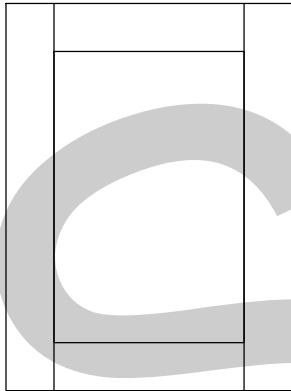

SCALE: 1" = 1'-0"

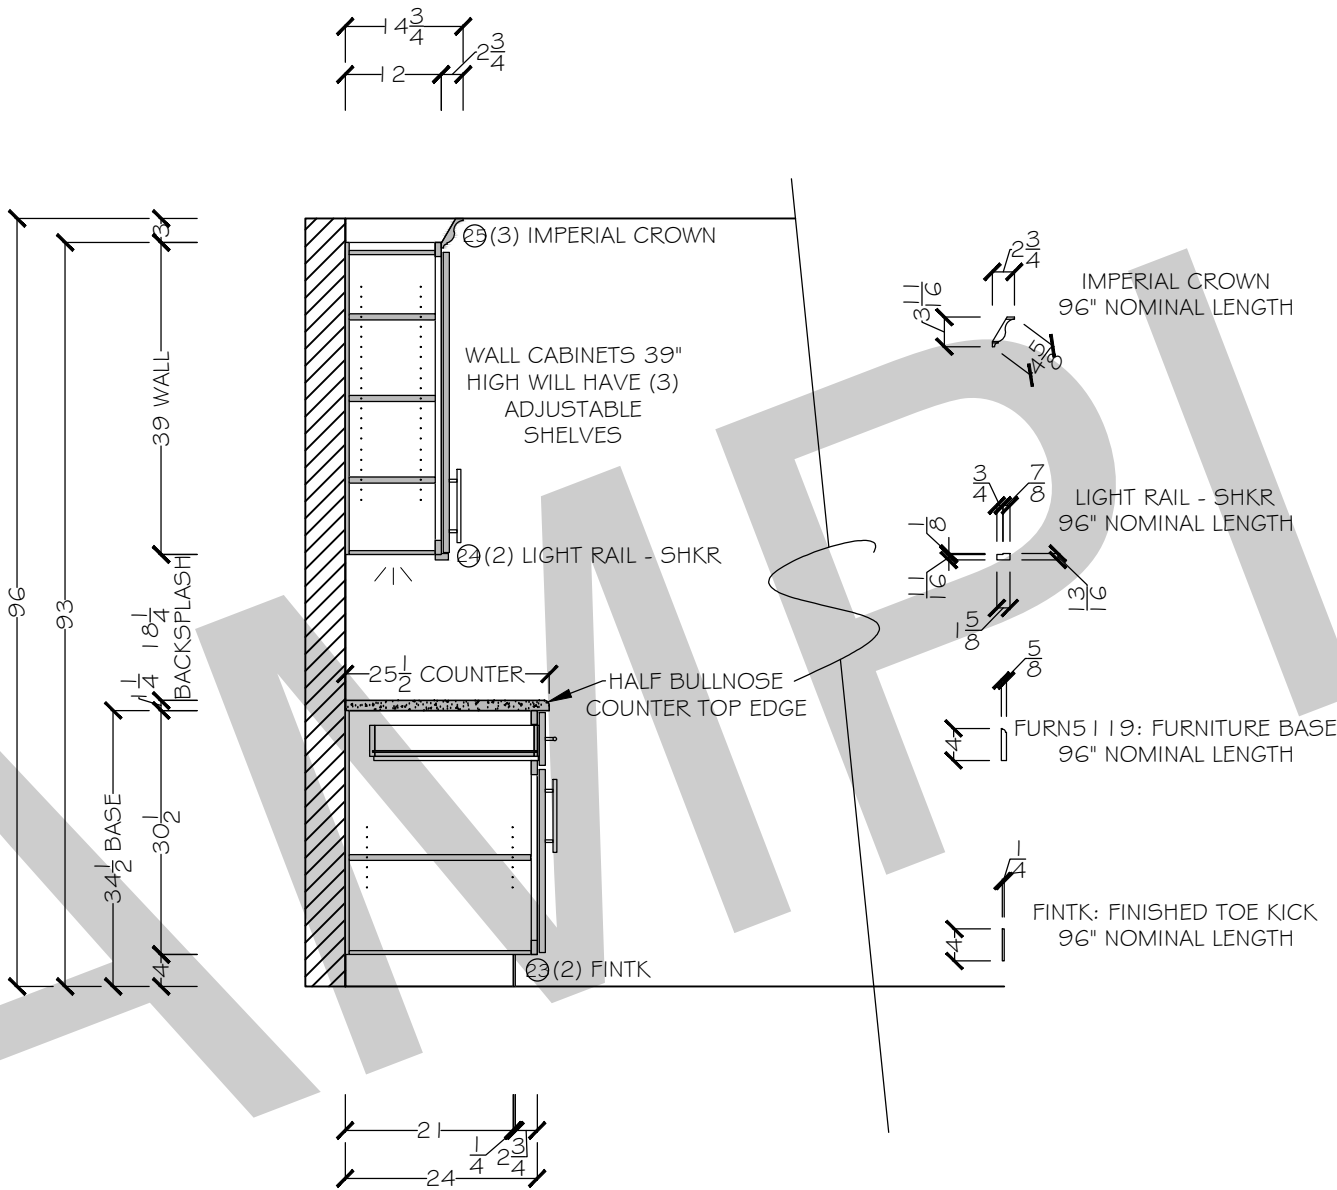

SCALE: 1/2" = 1'-0"

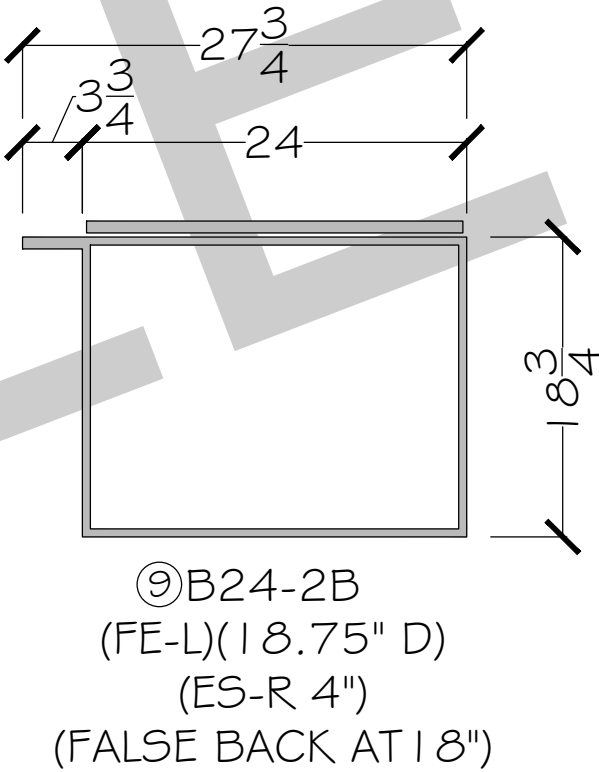

PLAN VIEW
SCALE: 1" = 1'-0"

